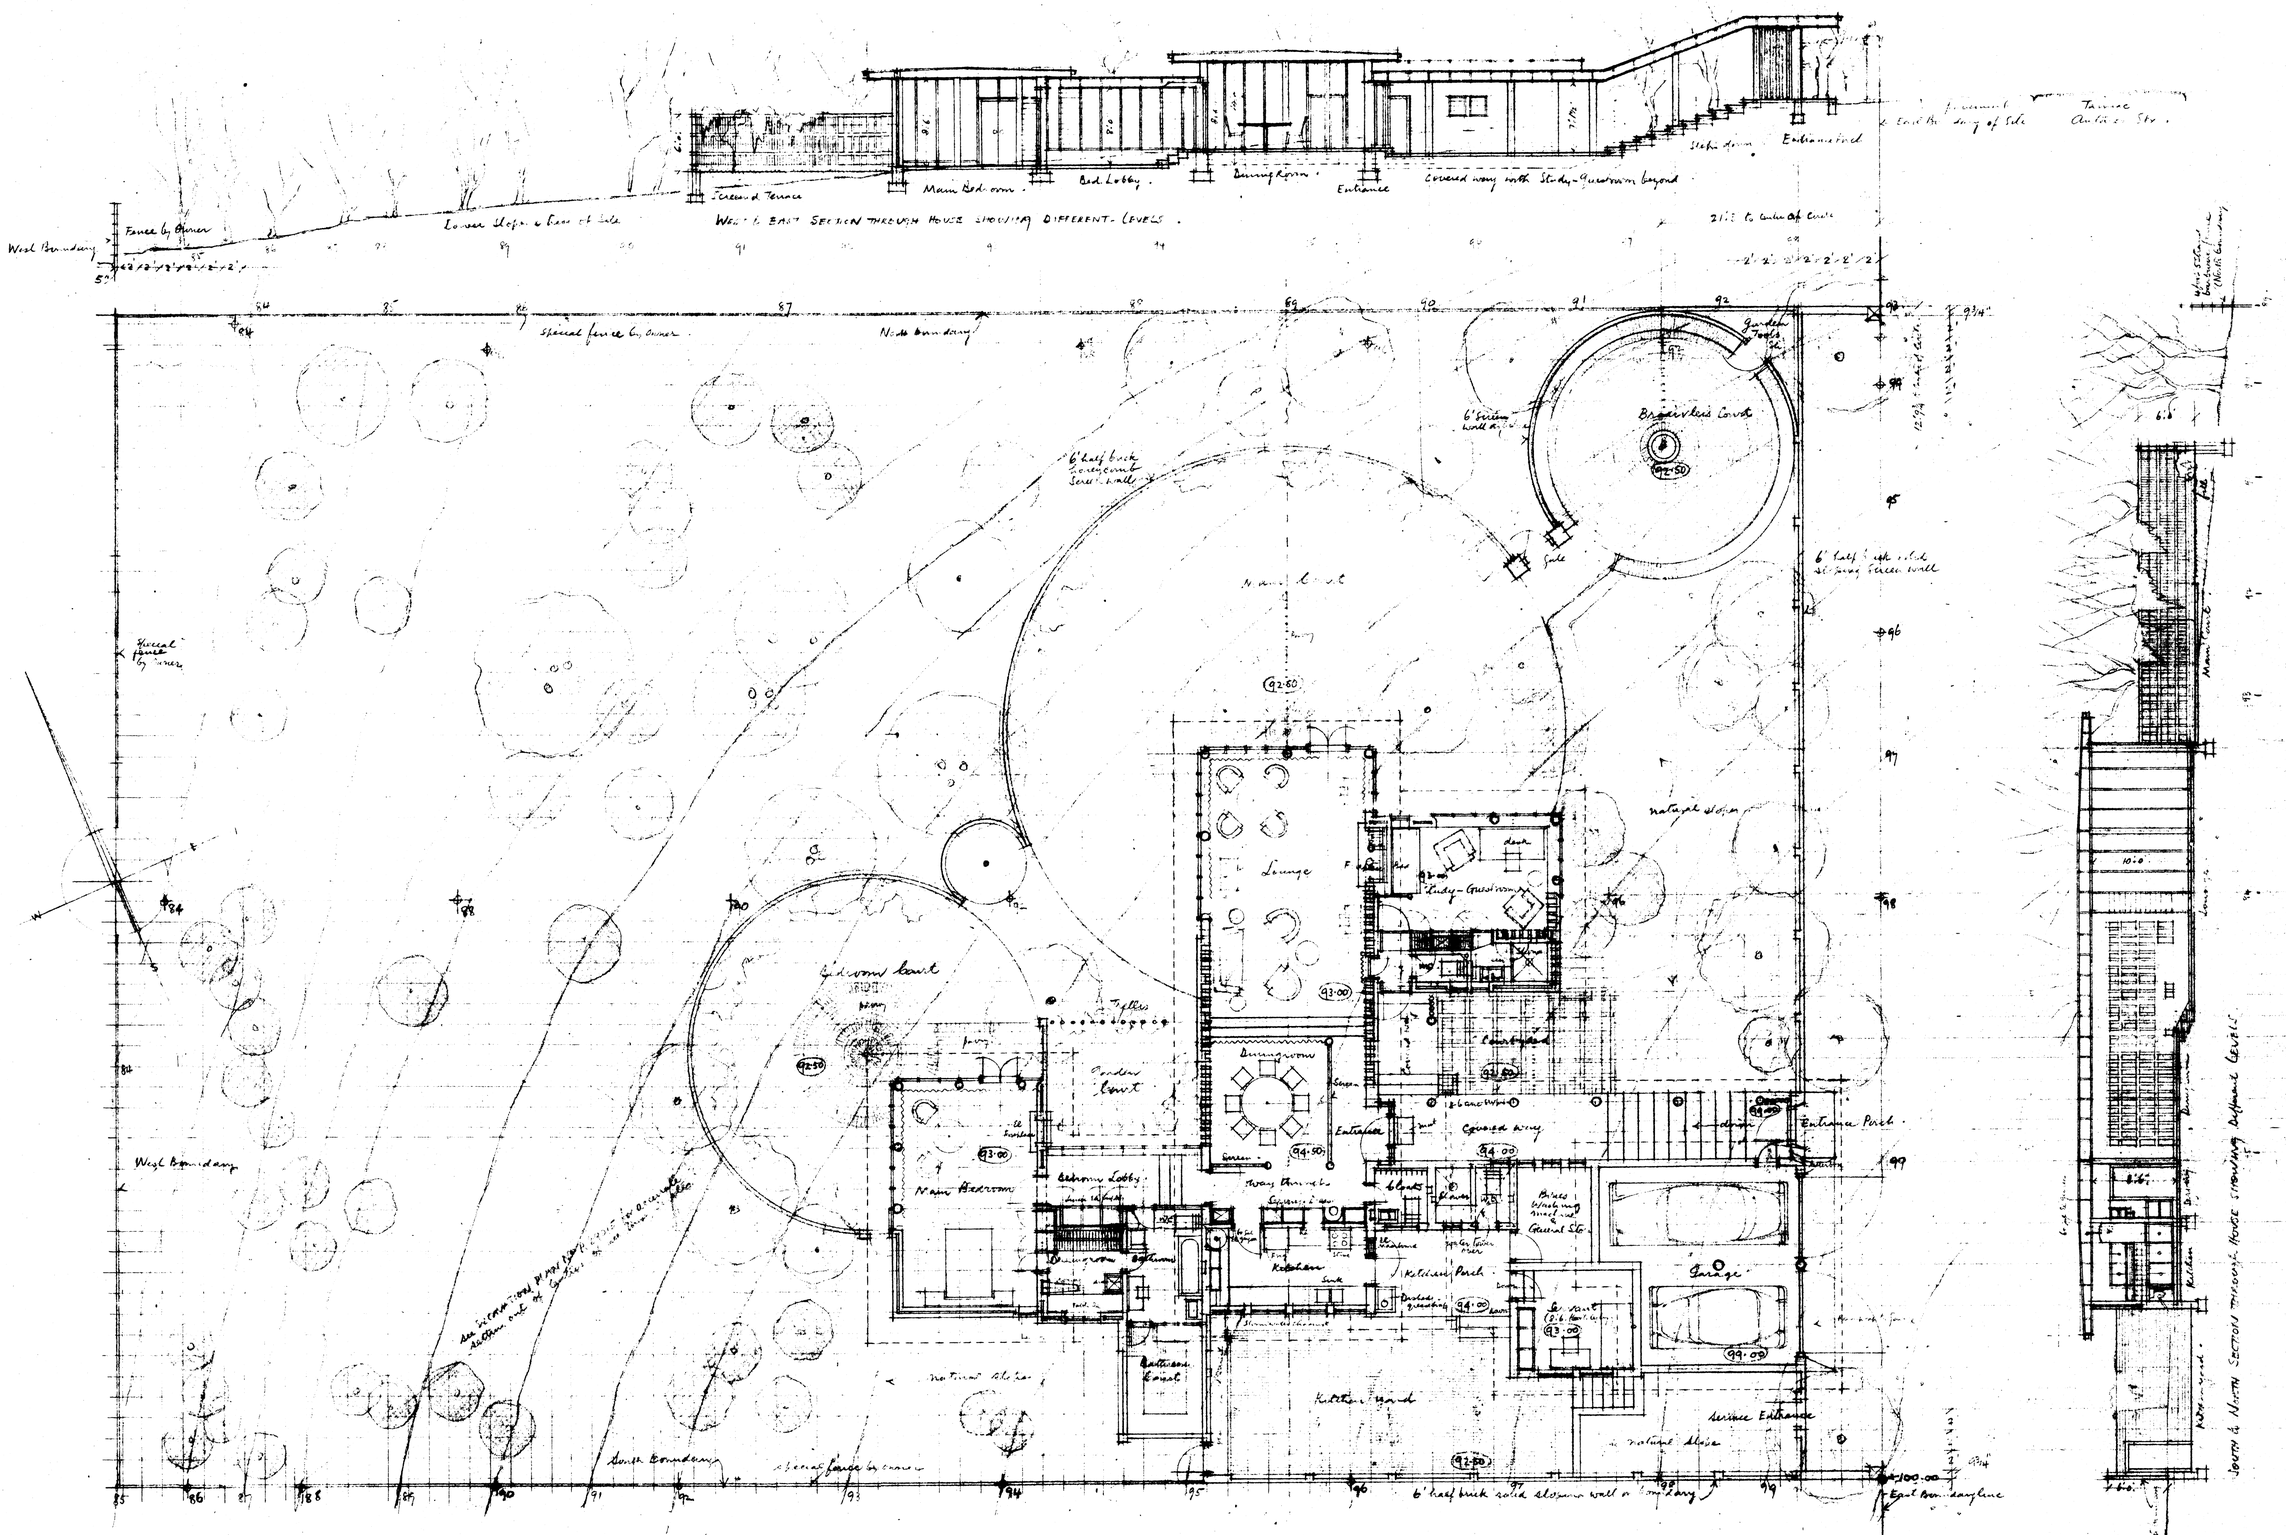

PLAN of HOUSE and SITE SHOWING 2 foot SQUARE CONTROL GRID.

NOTE. SEE ½ Scale DETAILS for LAYOUT of all Hardwood and BRICKWORK, LAYOUT of CUPBOARDS and all other Such work.

COURTYARD HOUSE on ERF 80. ANTARES STREET. WATERKLOOFRIDGE. PRETORIA for MR H. M. MOOLMAN.

~~EIGTH INCH SCALE WORKING DRAWING~~ NORMAN EATON & LOUW. ARCHITECTS. PRETORIA. JUNE 1961.

DRAWING NO. T. 290/4