'PRETORIA NEWS' HOLIDAY HOUSE FOR CHILDREN TO BE BUILT AT. MEERHOF. HARTEBEESTPOORT. Dr M.

SIXTEENTH SCALE REVISED SKETCH PLAN

DWG No H5-282h
1:5:36.

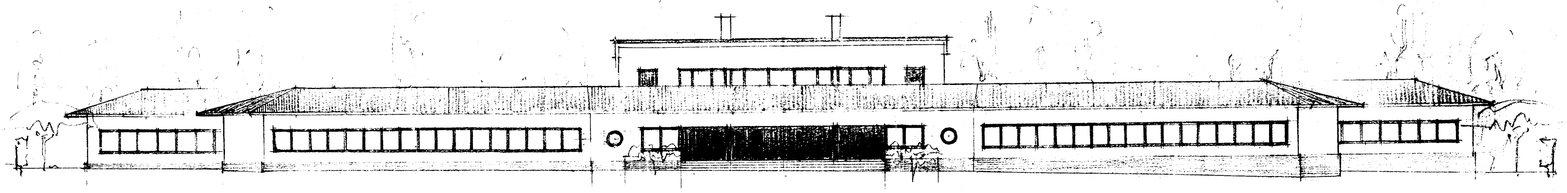

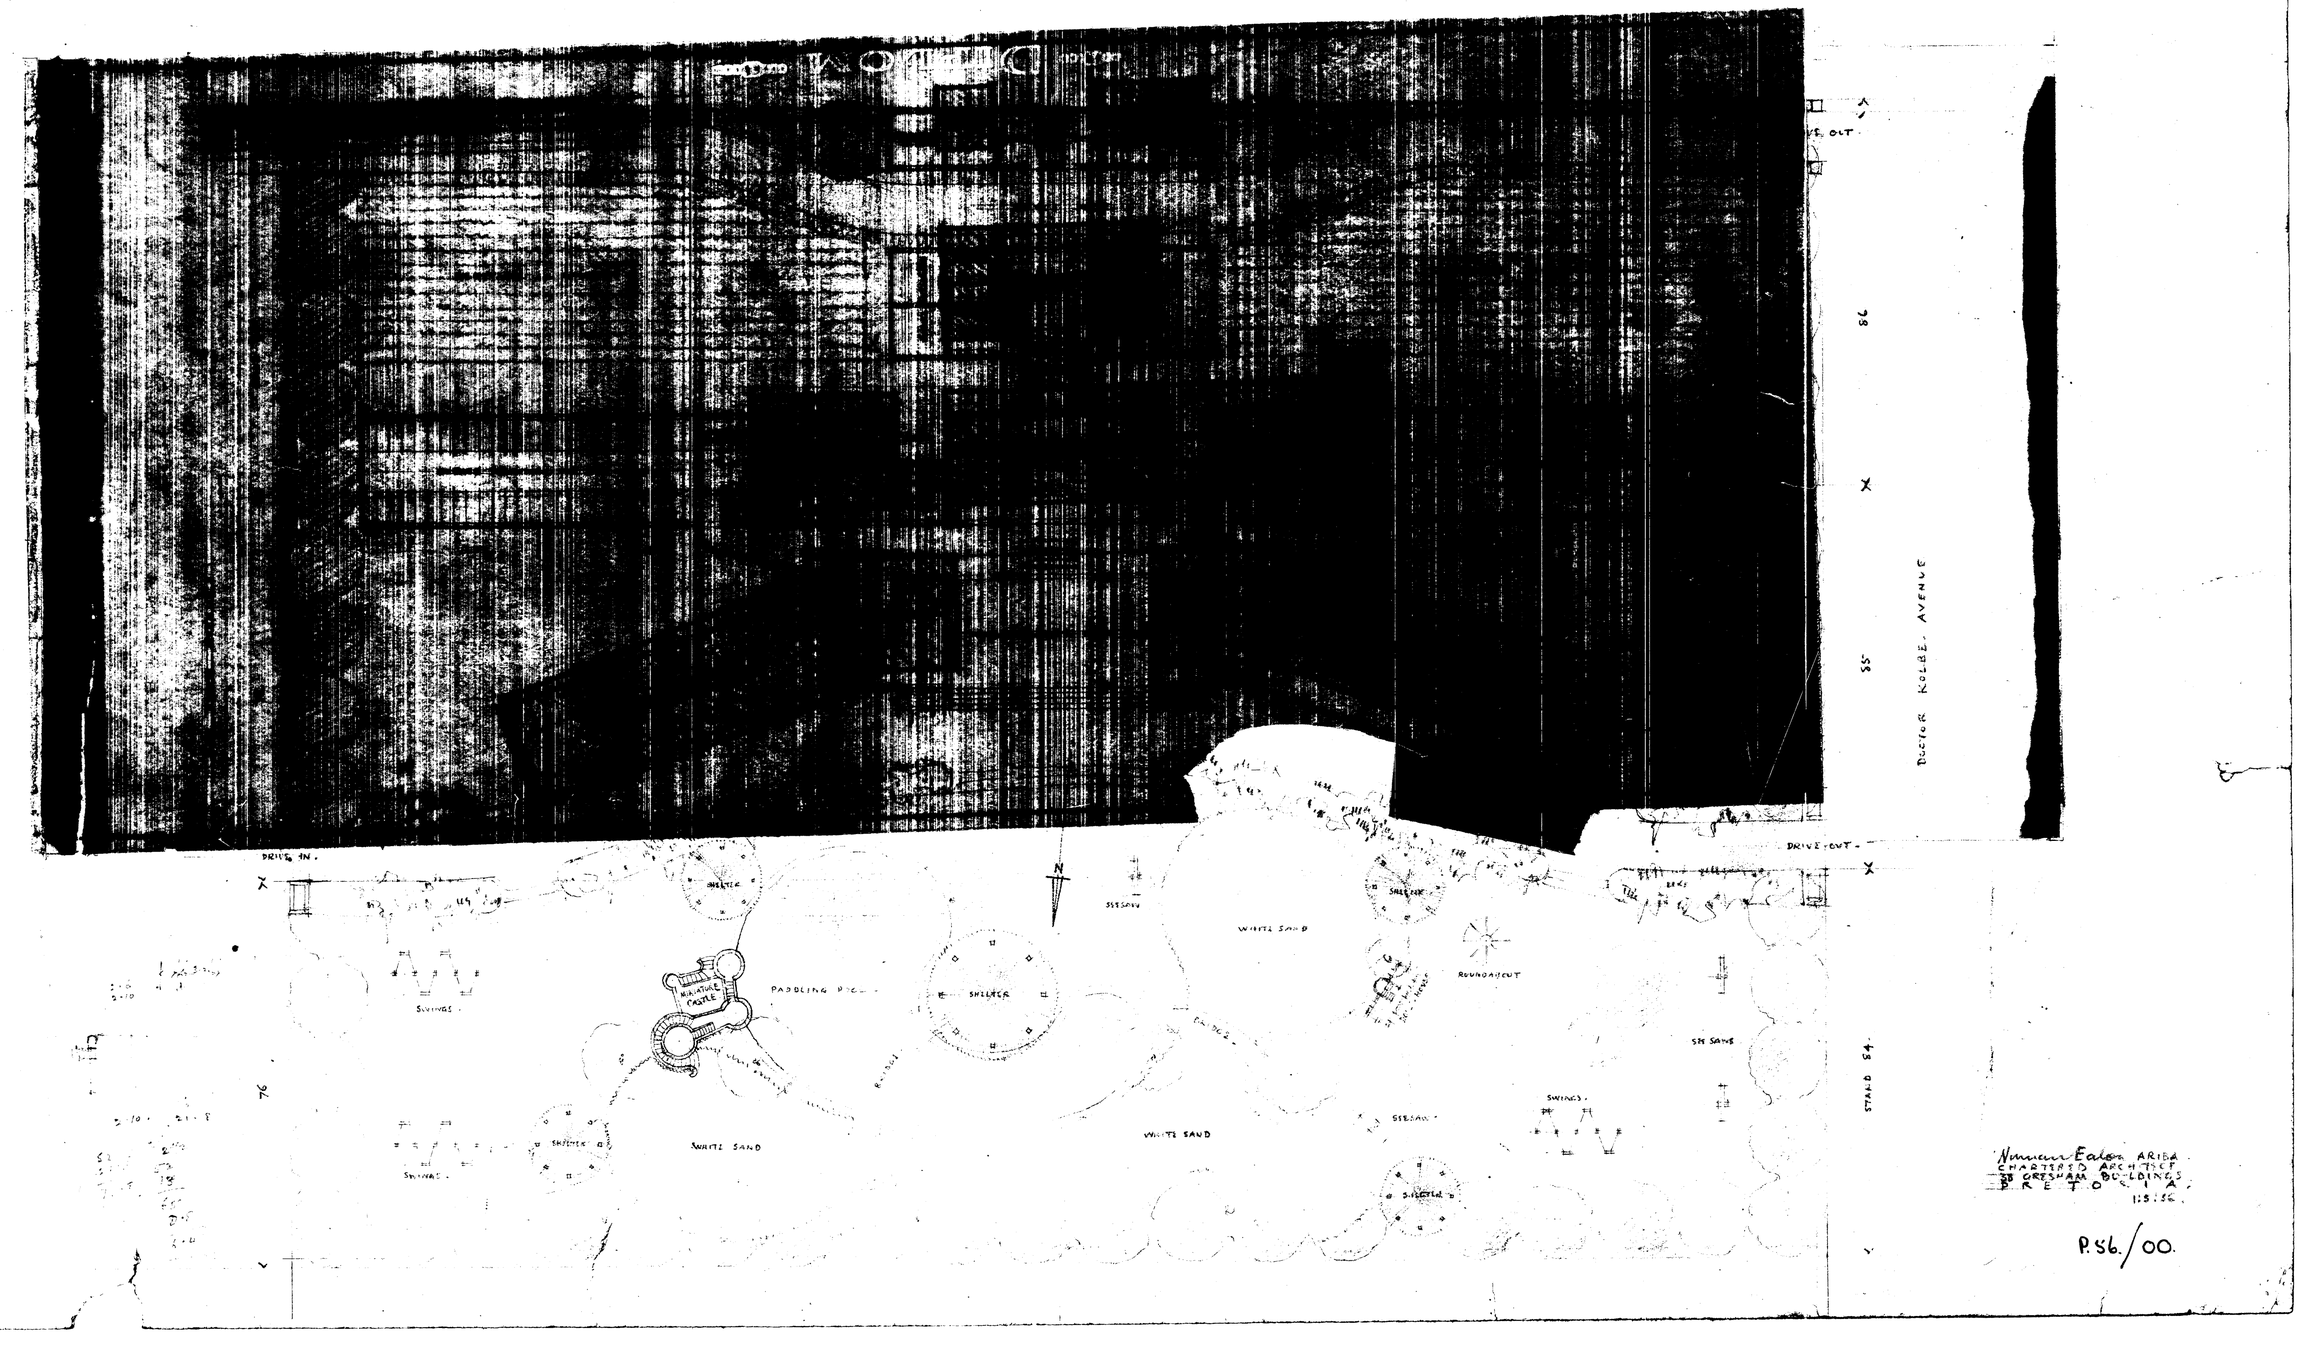

Norman Eaton ARIBA
CHARTERED ARCHITECT
38 GRESHAM BUILDINGS
PRETORIA.
1:5:36.

P.56./00.