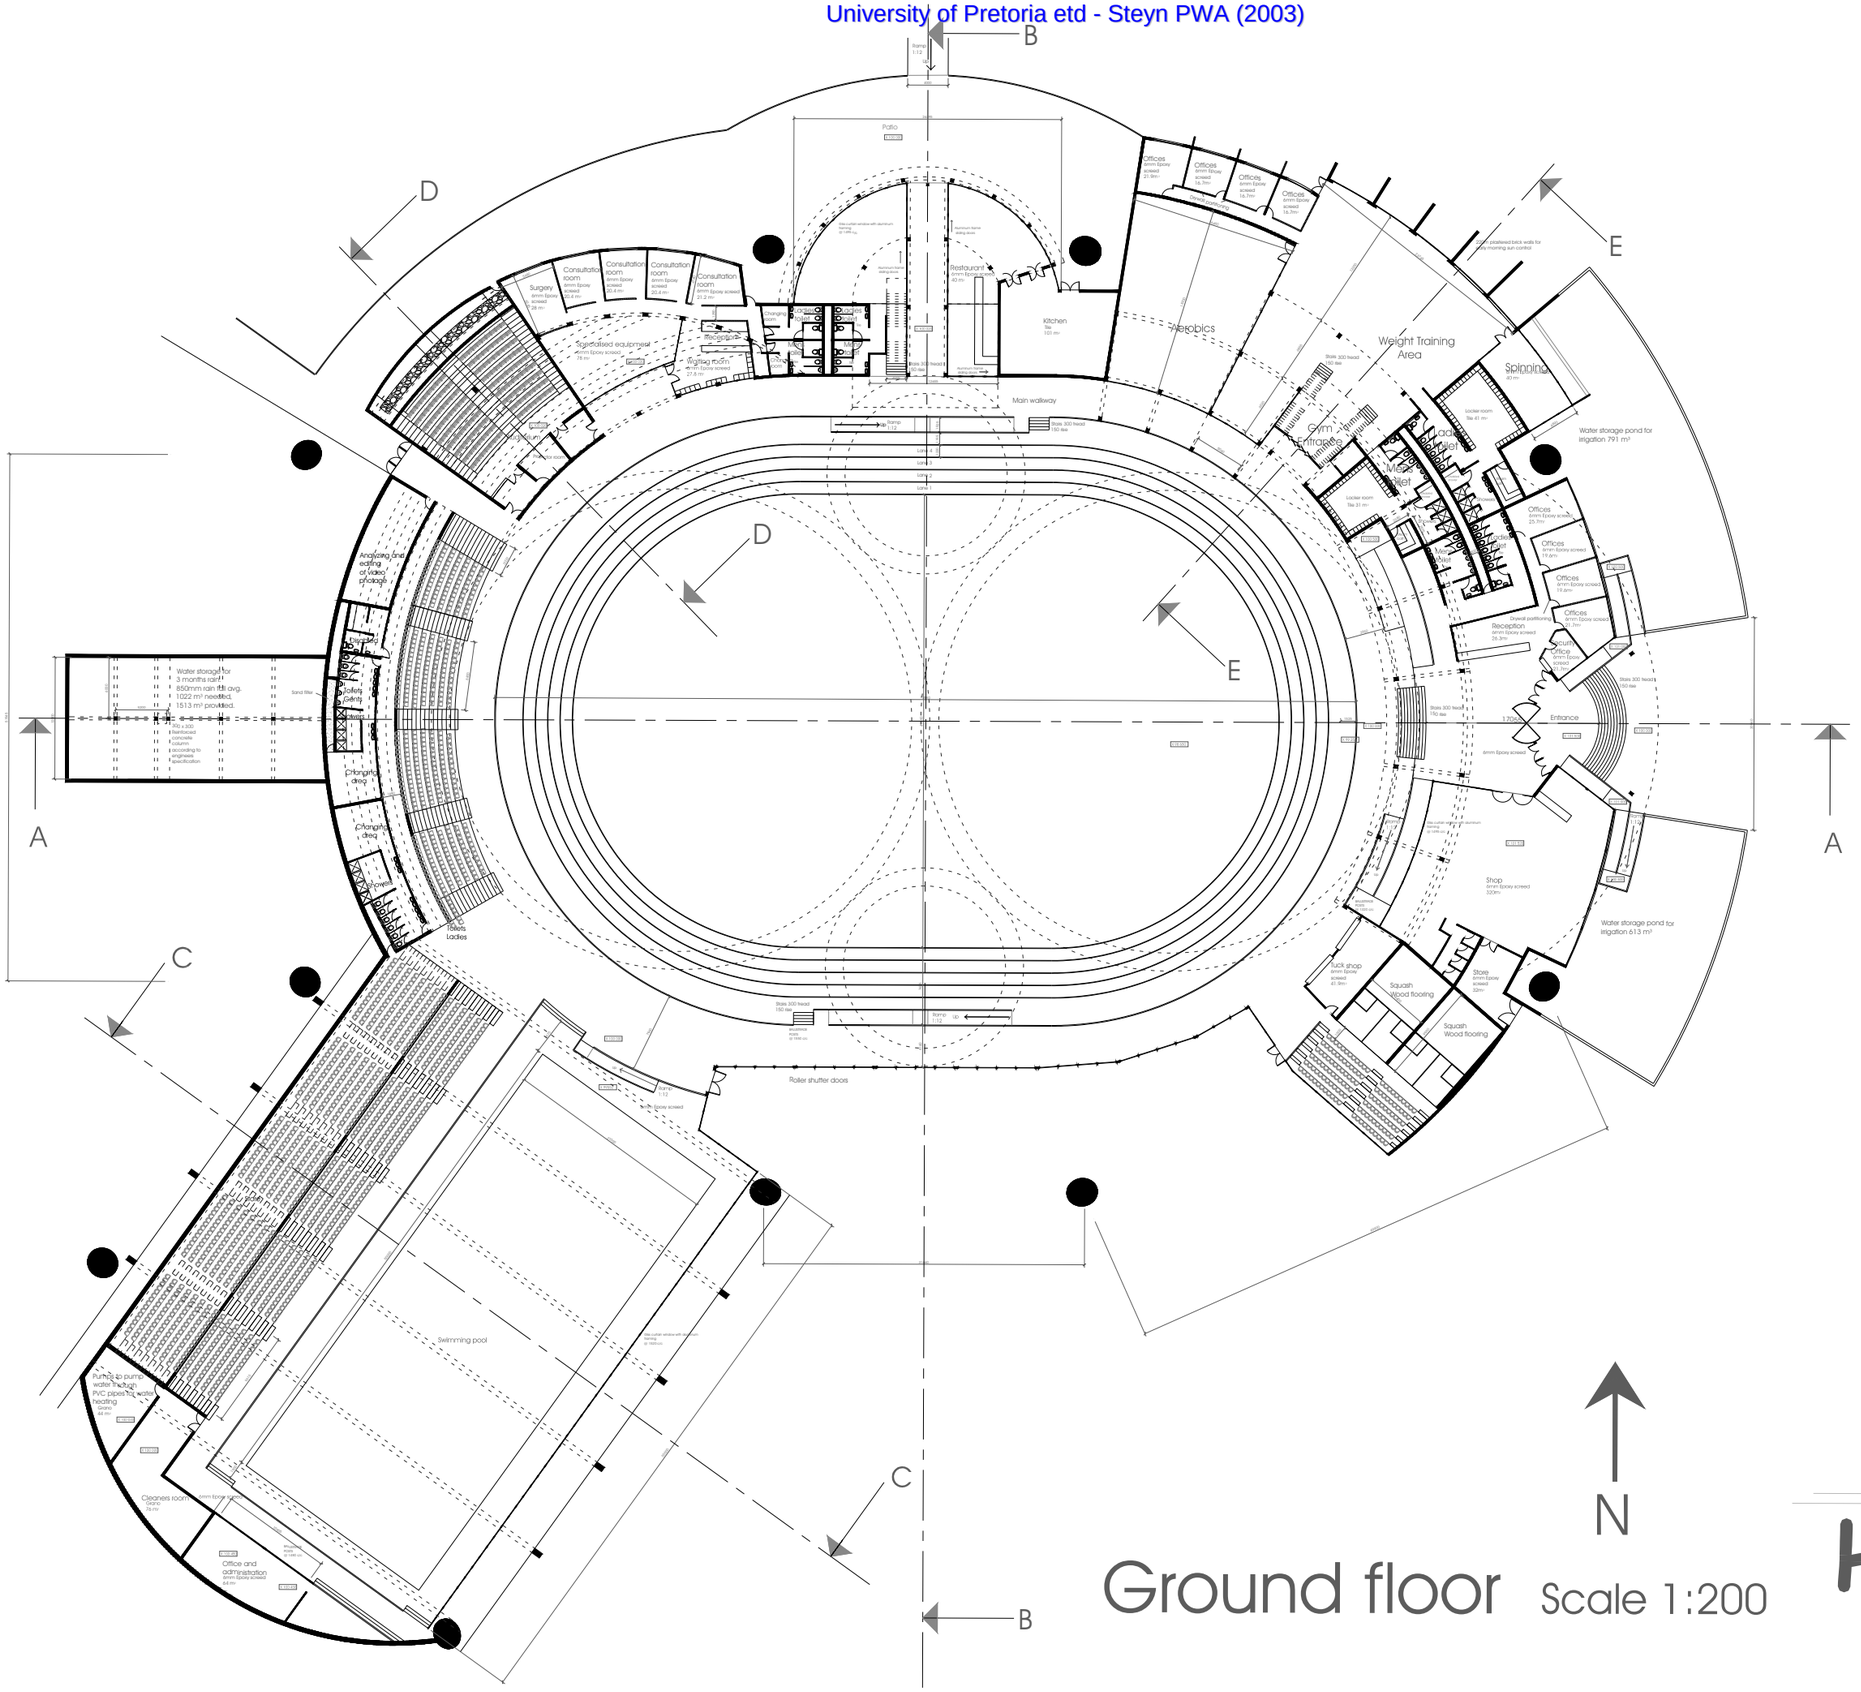

Ground floor Scale 1:200

HPC

University of Pretoria etd - Steyn PWA (2003)

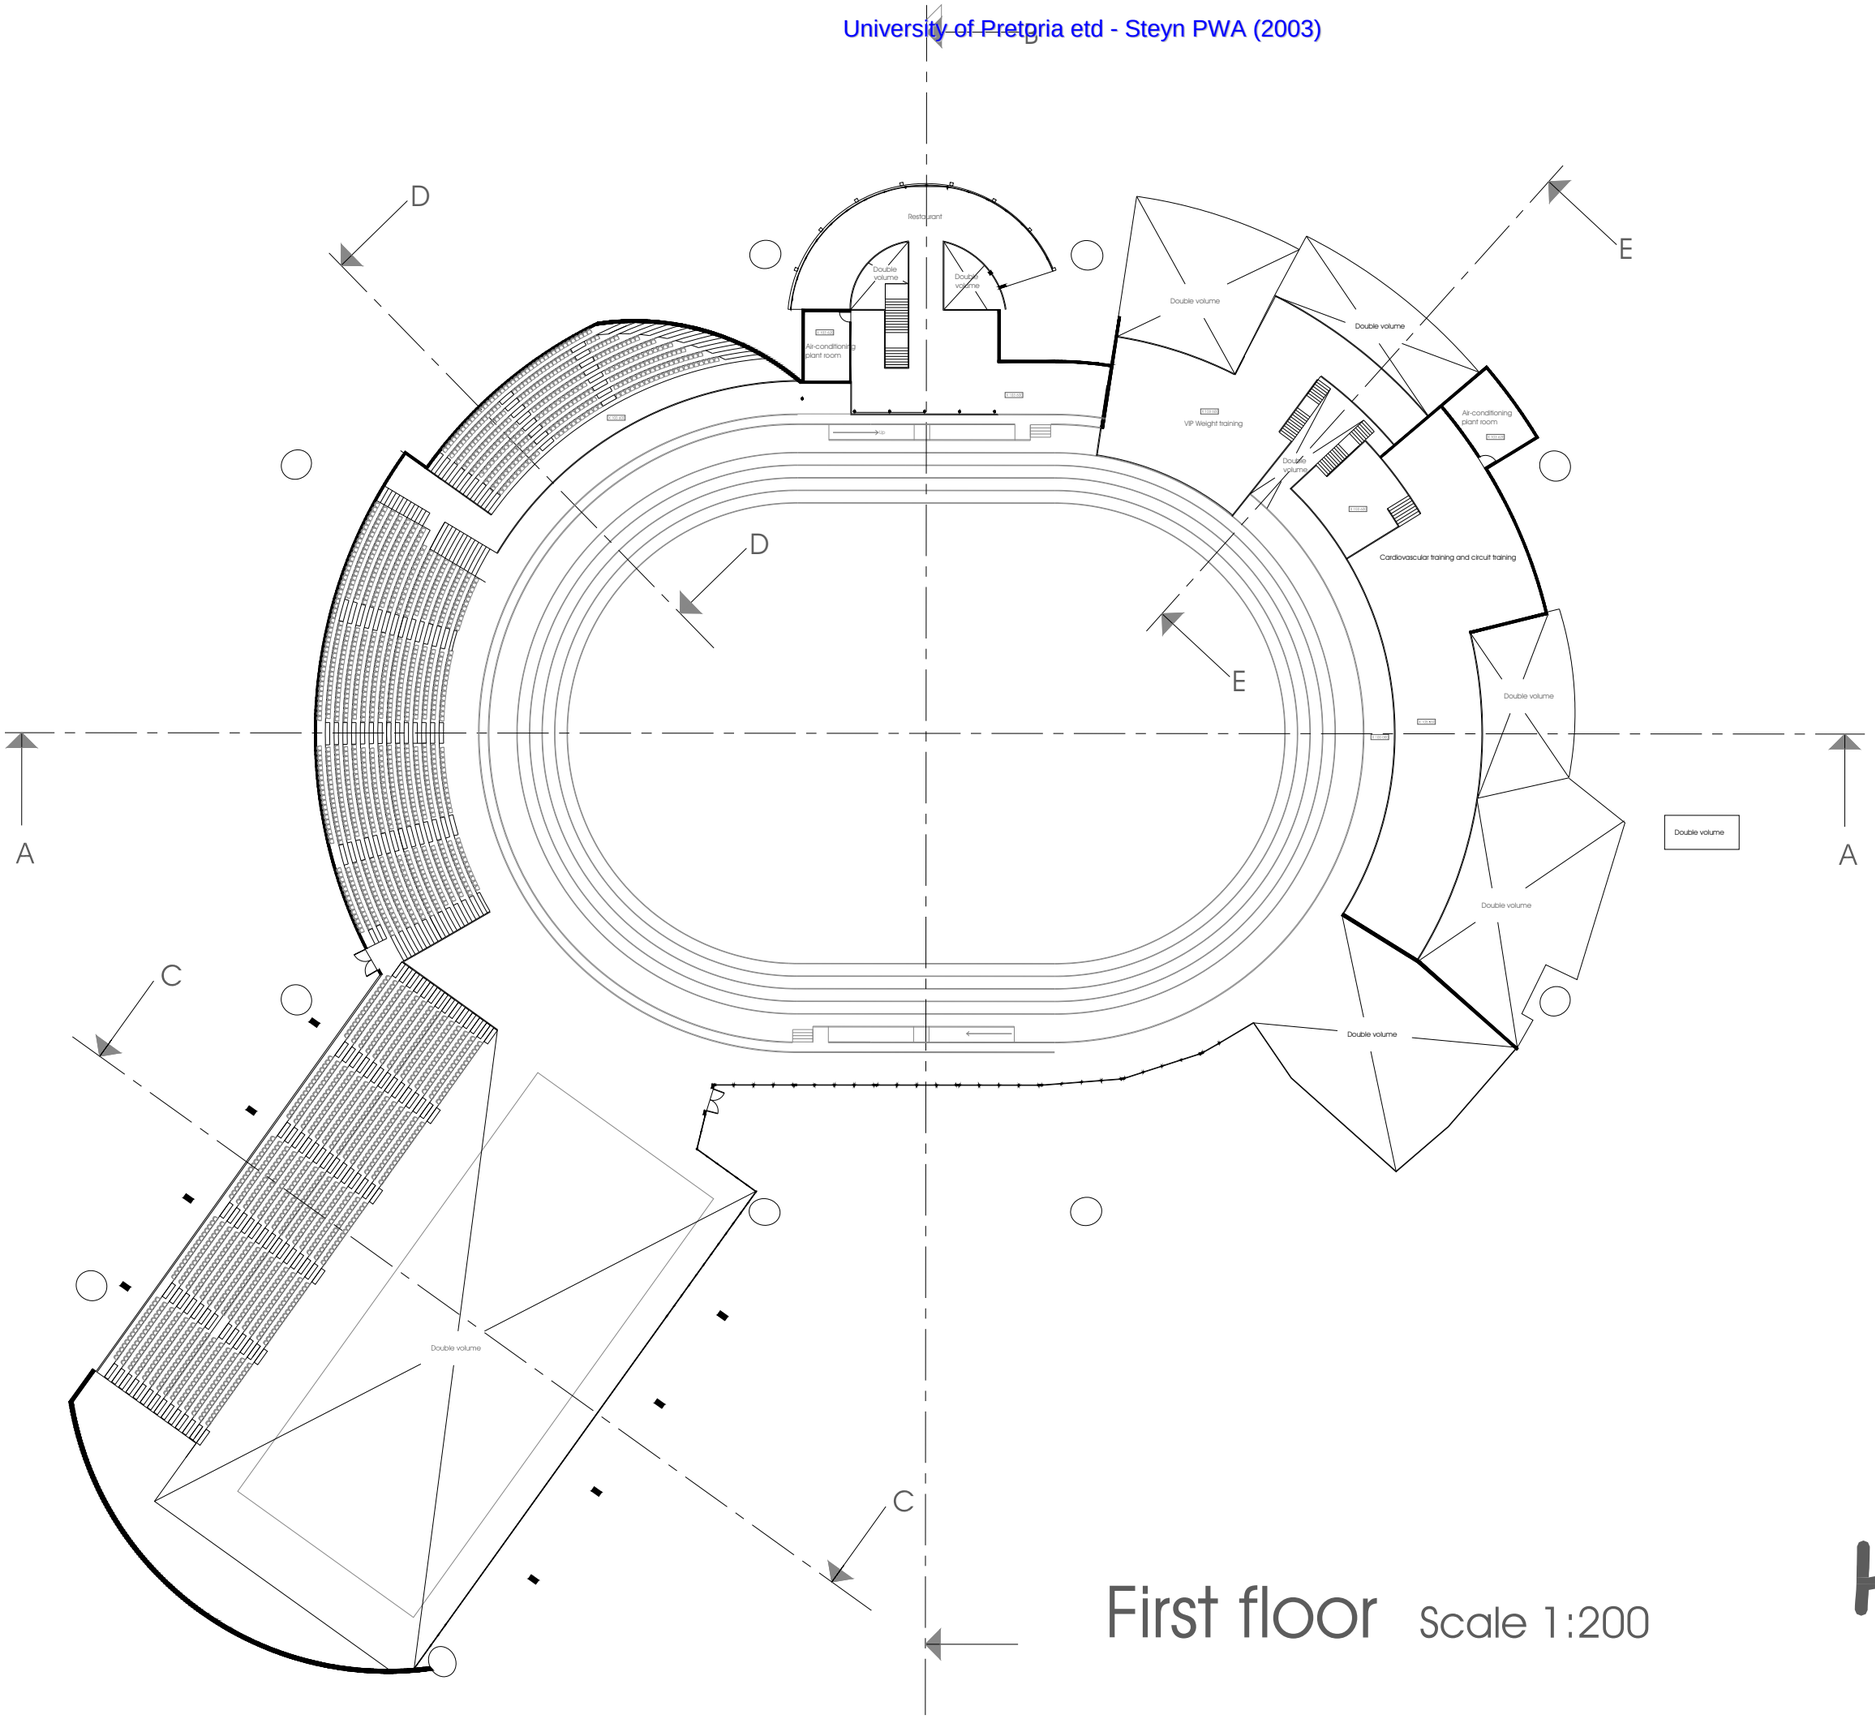

First floor Scale 1:200

HPC