BRICK MOSAIC PAVING DESIGNS for TERRACES of COUNTRY HOME of NORMAN GREENWOOD at "THE WILLOWS" near PRETORIA.

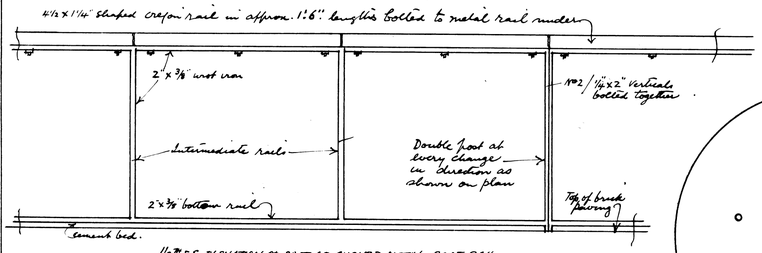

1/8TH F.S. ELEVATION OF PART OF CURVED METAL ROOF RAIL.
(NOTE:- INTERMEDIATE POSTS TO BE EQUALLY SPACED @ APPROX: 18" CENTRES BETWEEN DOUBLE POSTS)

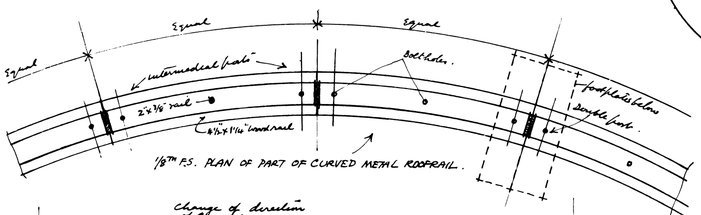

1/8TH F.S. PLAN OF PART OF CURVED METAL ROOFRAIL.

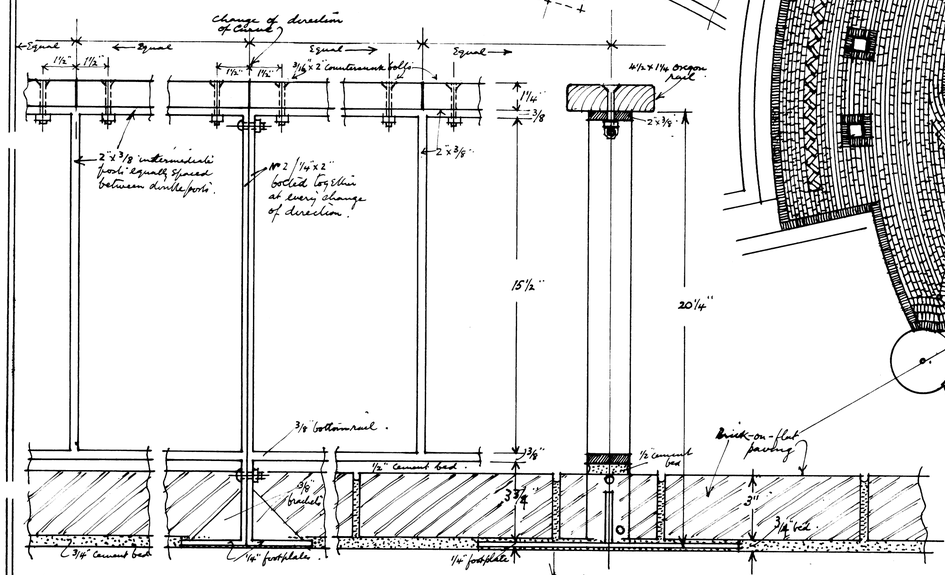

¼ FULLSIZE ELEVATIONAL SECTION OF CURVED METAL & WOOD ROOFRAIL.

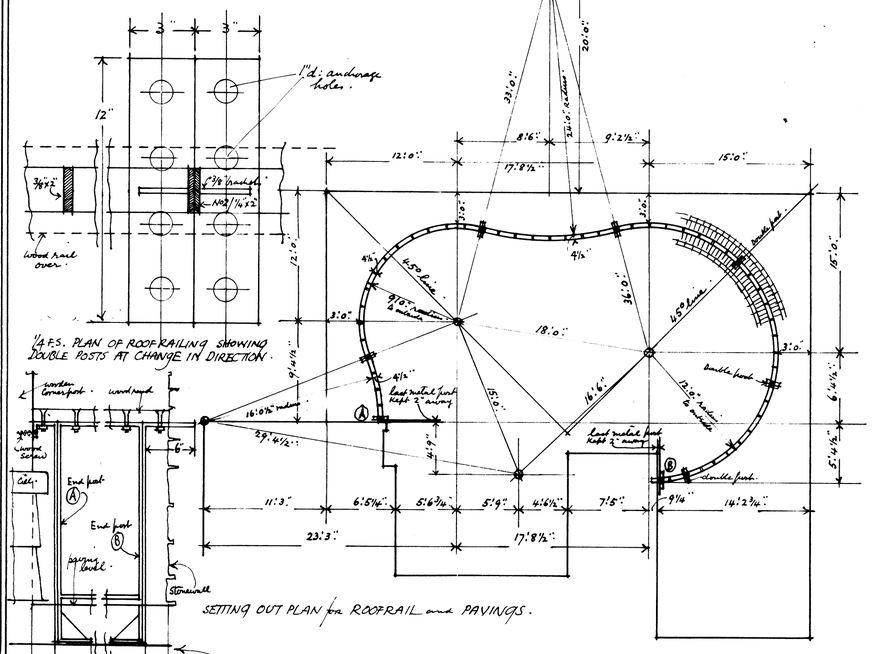

¼ F.S. PLAN OF ROOFRAILING SHOWING DOUBLE POSTS AT CHANGE IN DIRECTION.

SETTING OUT PLAN for ROOFRAIL and PAVINGS.

1/8 F.S. SECTIONAL ELEVATION OF METAL POSTS AT EXTREEM ENDS of ROOFRAIL.

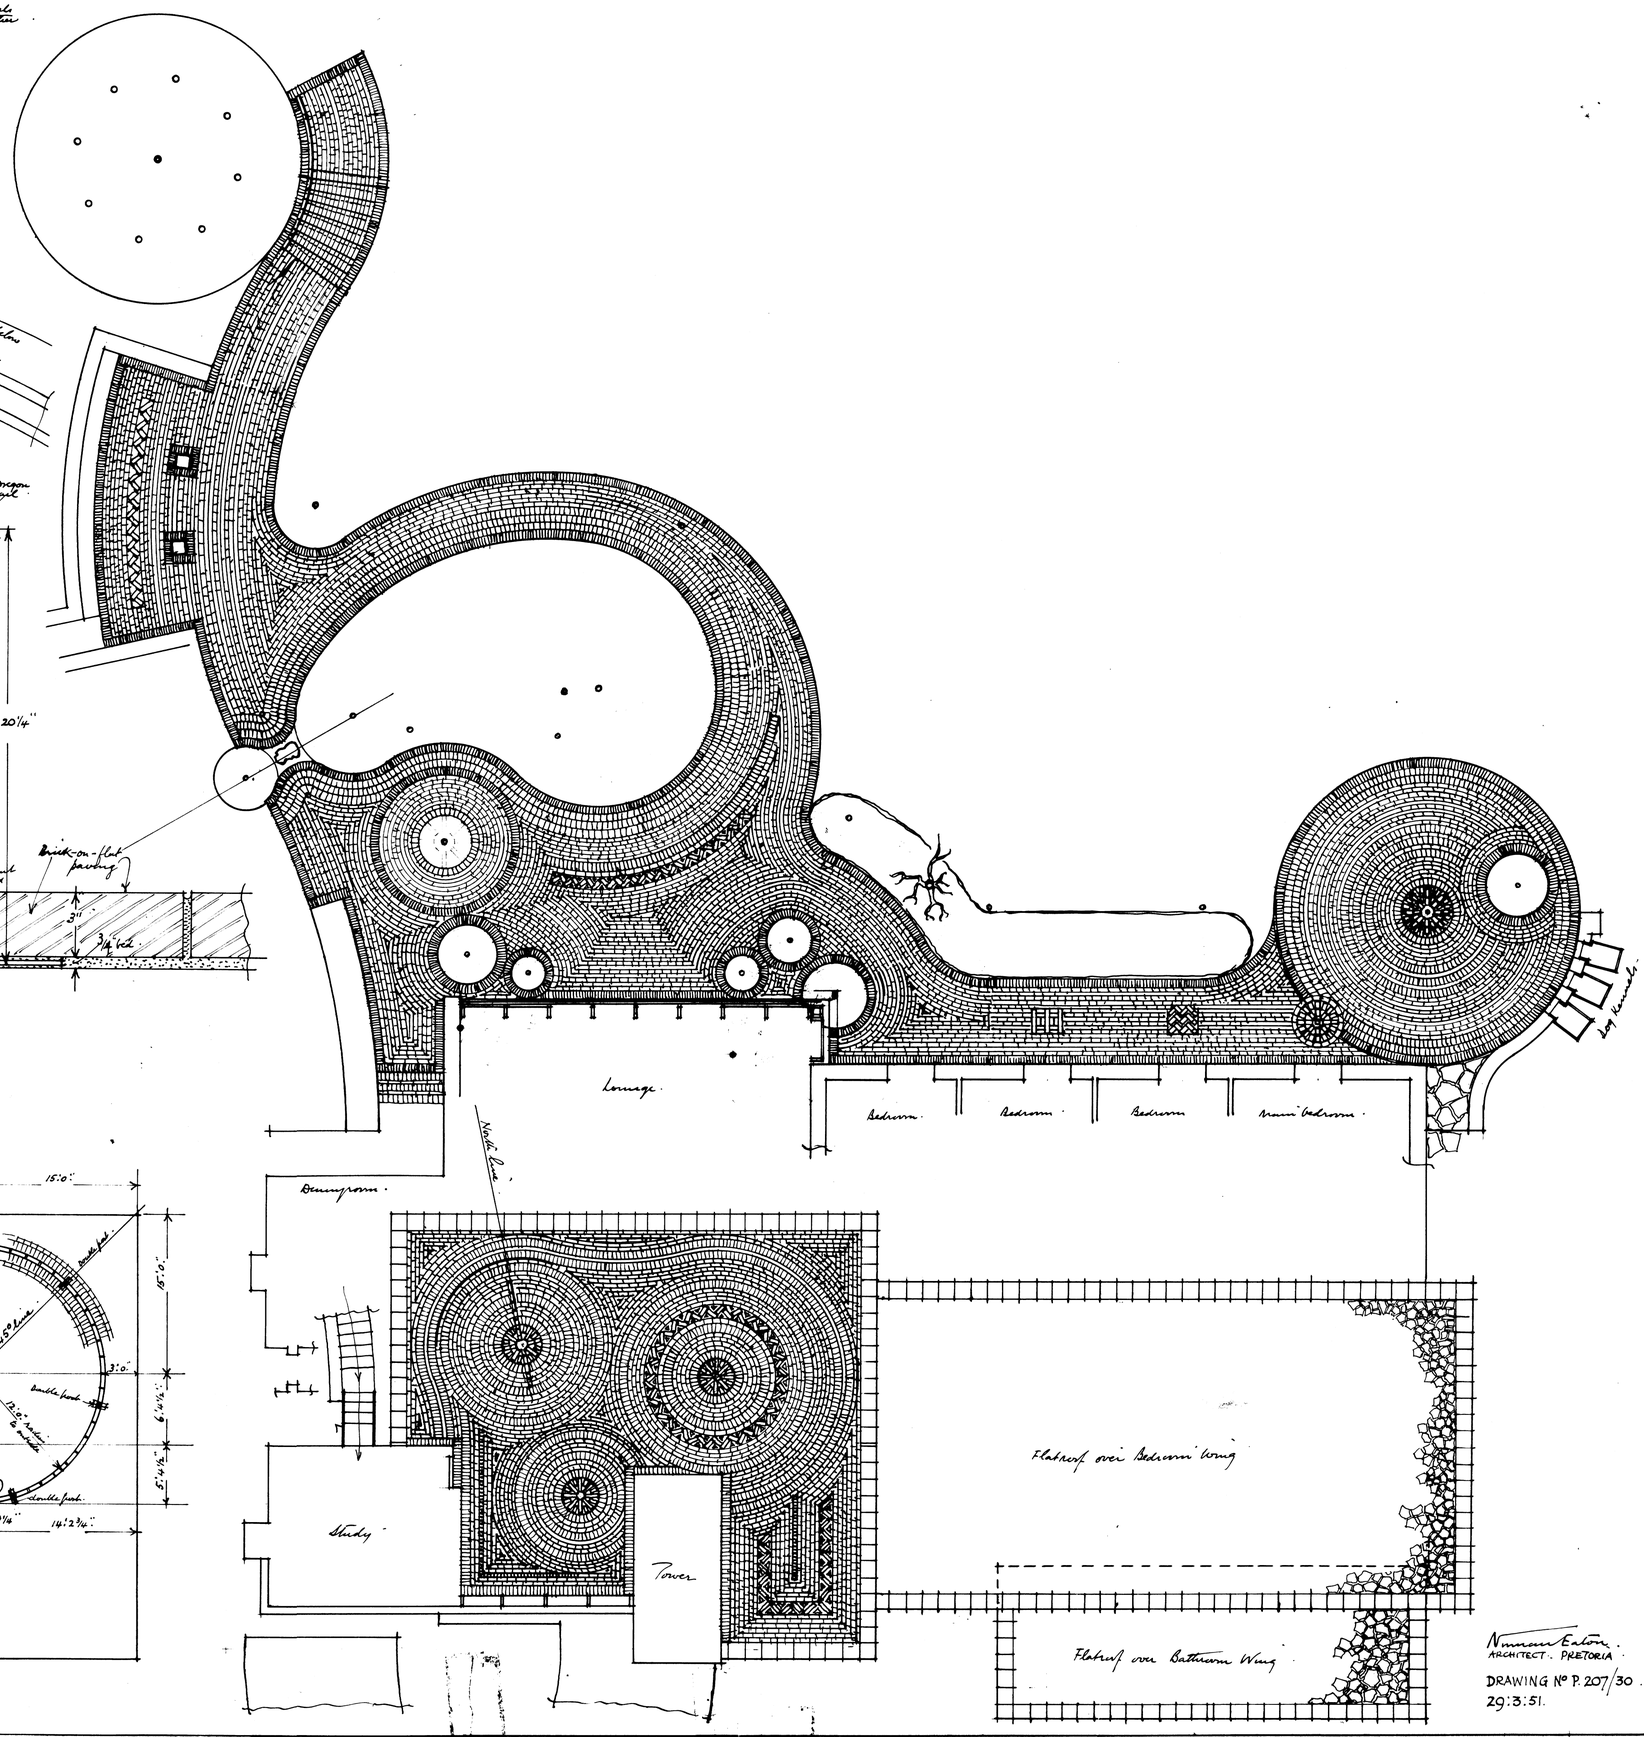

Norman Eaton.
ARCHITECT. PRETORIA.
DRAWING Nº P. 207/30.
29:3:51.