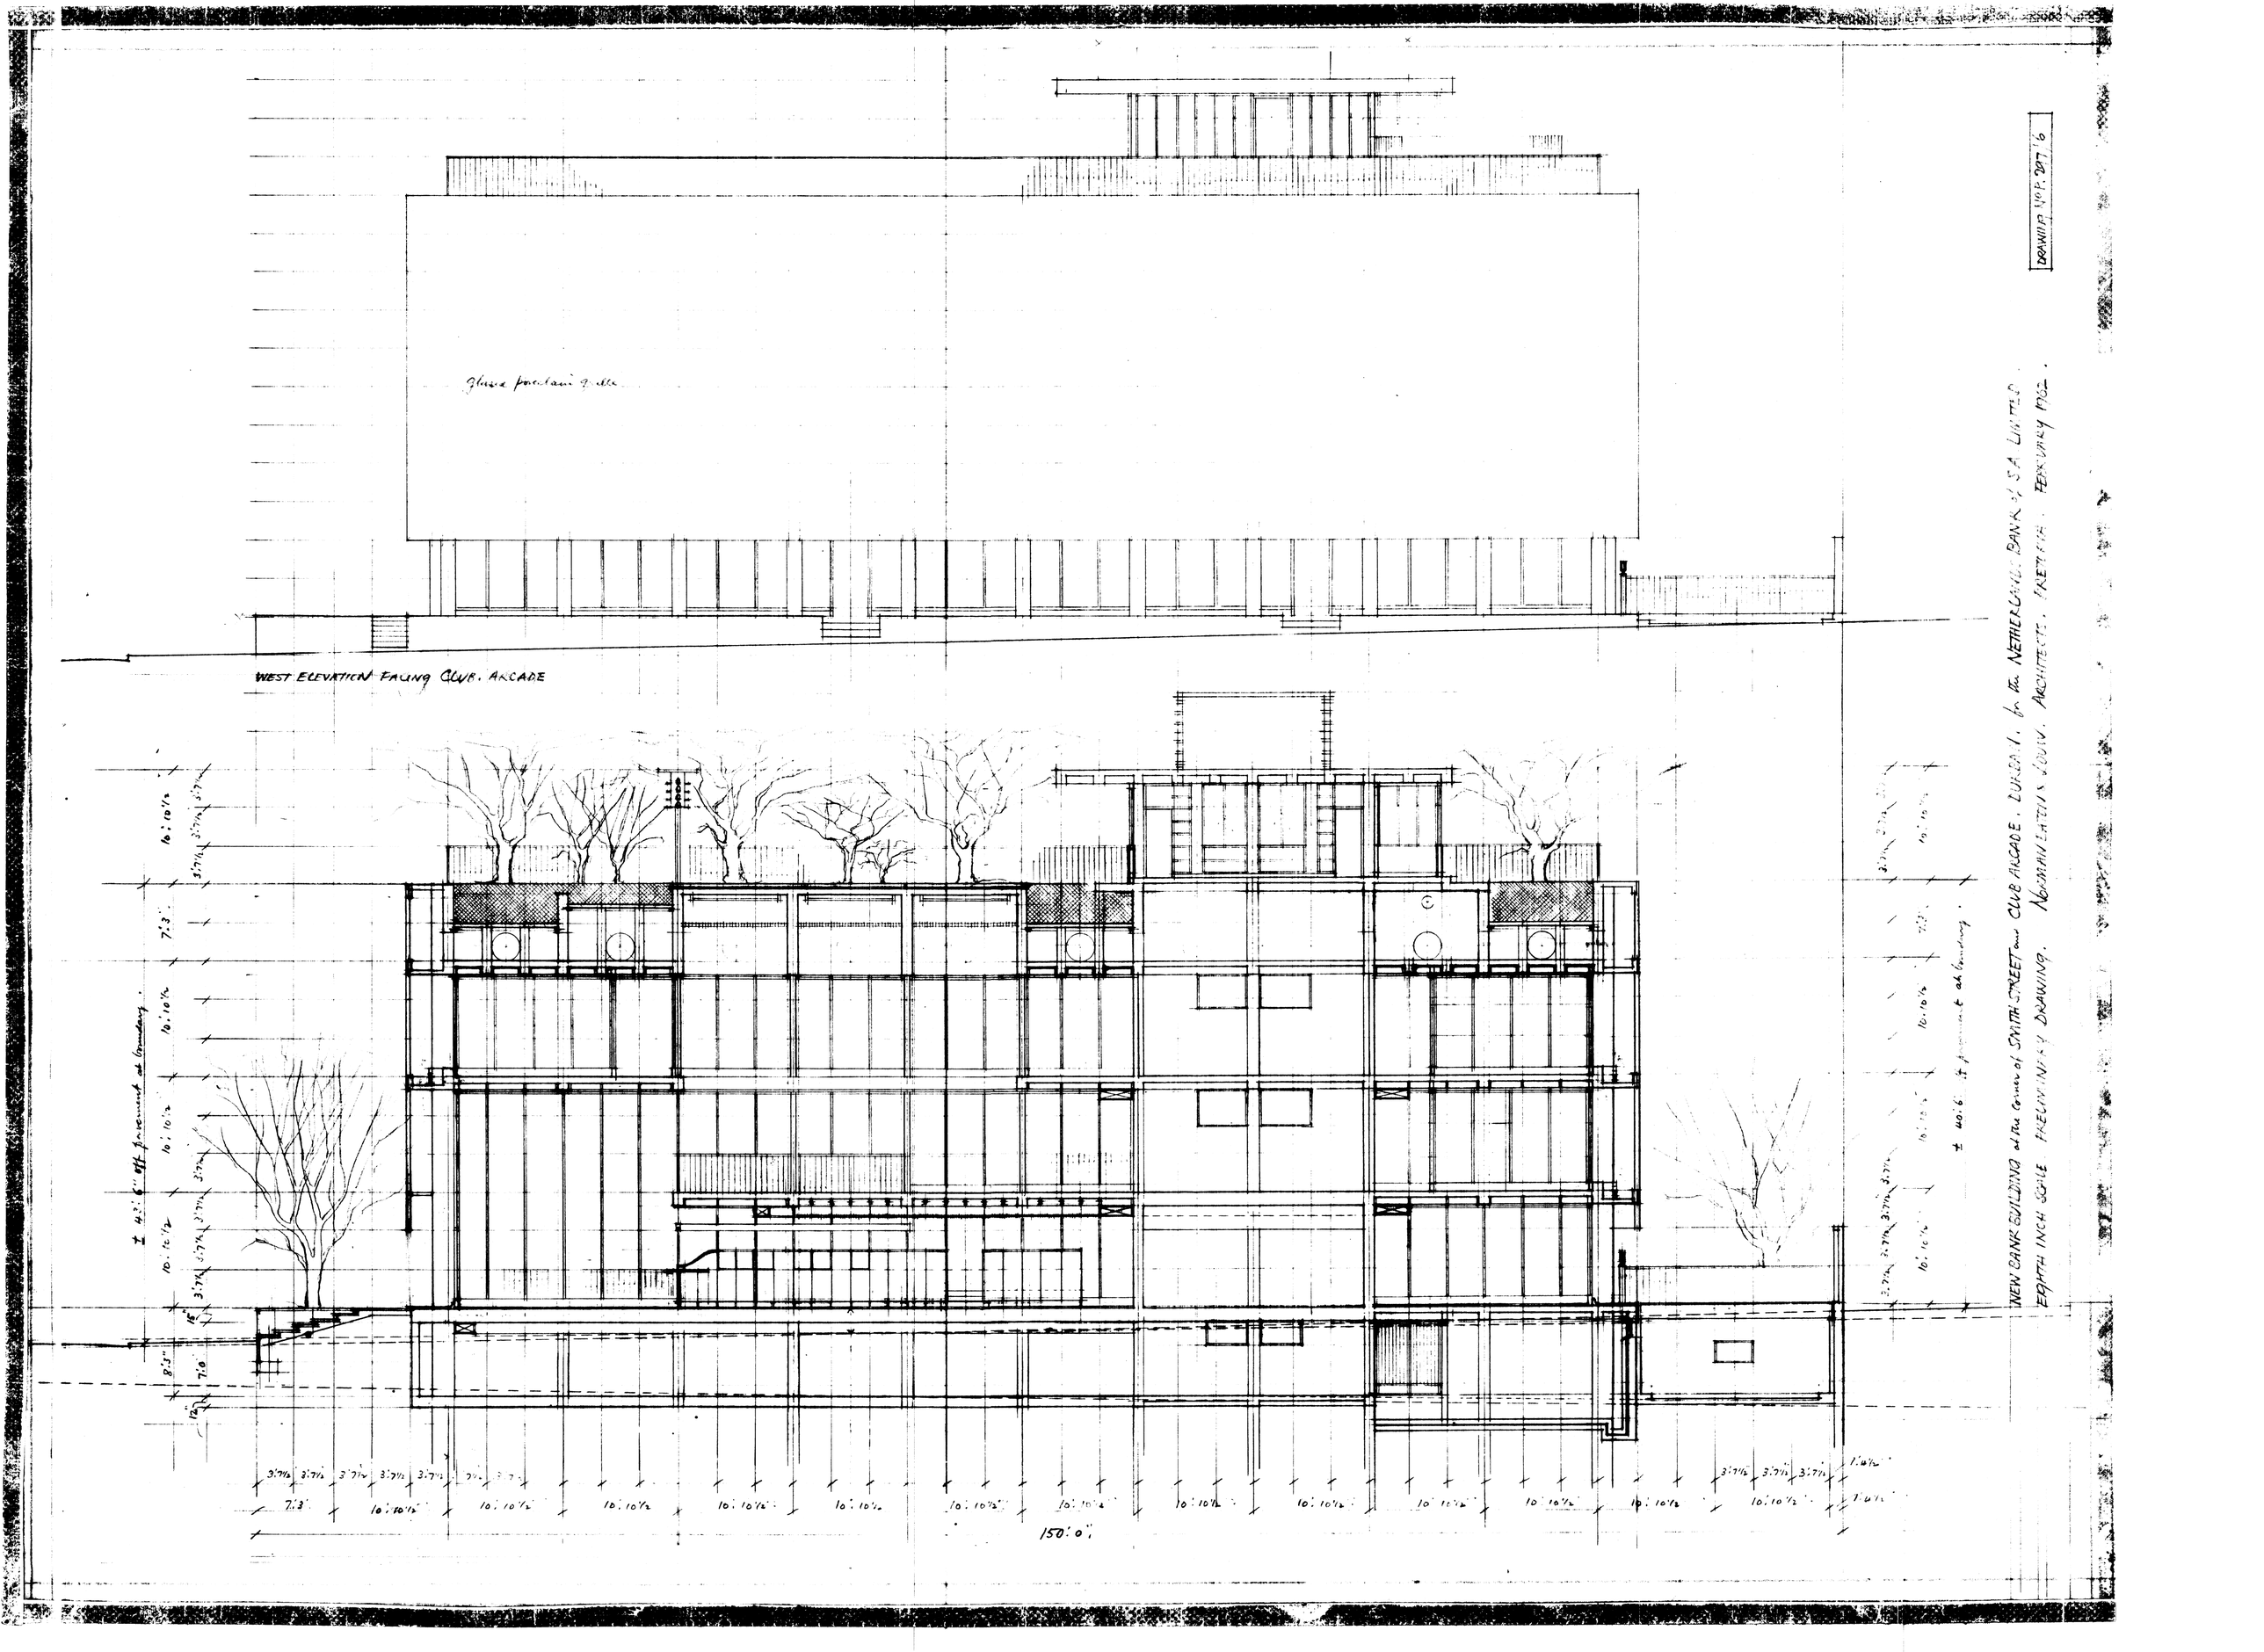

NEW BANK BUILDING at the corner of SMITH STREET and CLUB ARCADE. DURBAN. for the NETHERLANDS BANK of S.A. LIMITED.
EIGHTH INCH SCALE. PRELIMINARY DRAWING. NORMAN EATON & LOUW. ARCHITECTS. PRETORIA. FEBRUARY 1962.

DRAWING No P. 207/6