University of Pretoria etd – Kirkman, D A (2005)

building

plans
elevations
section
details
3-ds
model

lower ground floor
scale 1:200

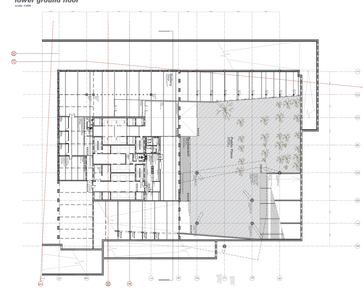

ground floor
scale 1:200

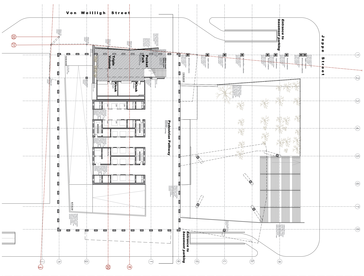
Van Wallingh Straat
Van Wallingh Straat
Van Wallingh Straat

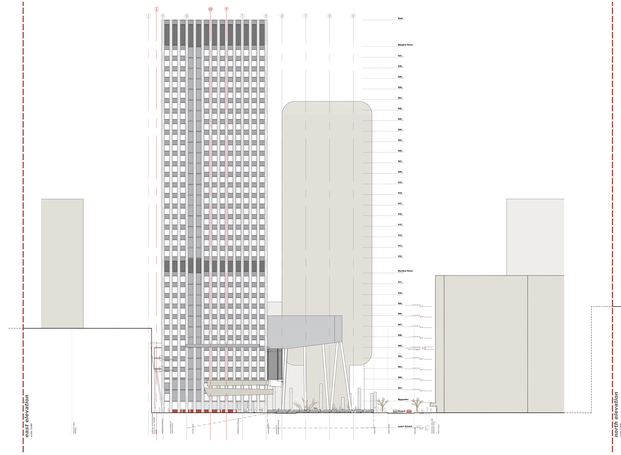

WEST ELEVATION
1:100 @ A1

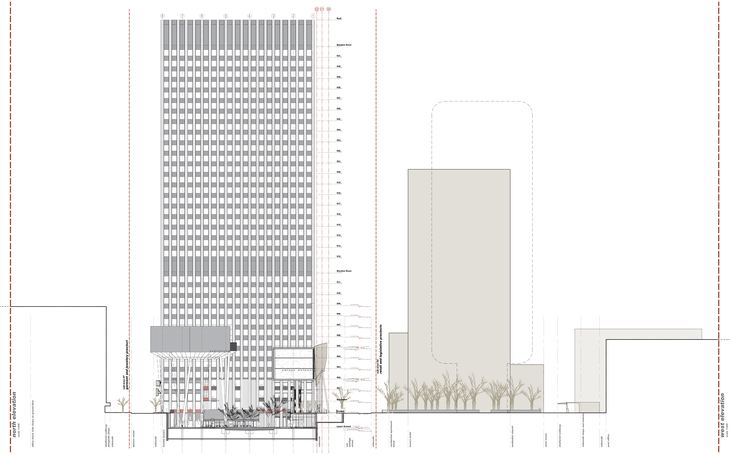

EAST ELEVATION
1:100 @ A1

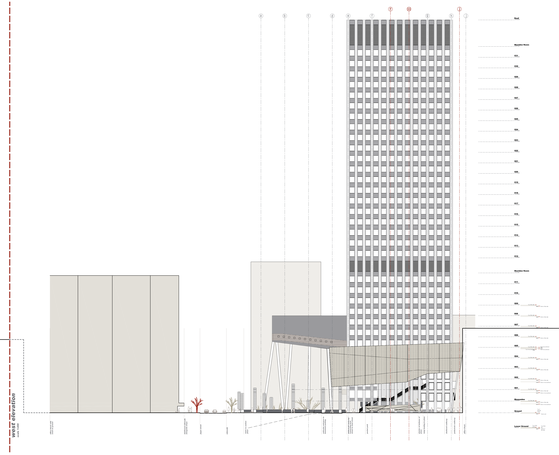

NORTH ELEVATION
1:100 @ A1

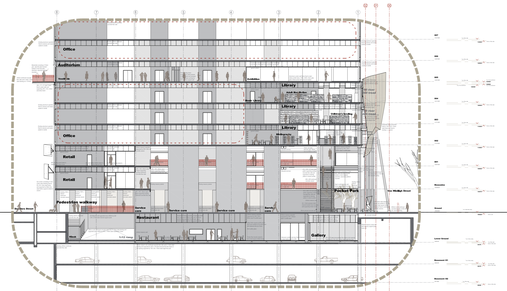
Office
Auditorium
Library
Library
Library
Library
Office
Retail
Retail
Pyrmont Gallery
Pyrmont Gallery
Pyrmont Park
Gallery
Roof
Roof
Roof

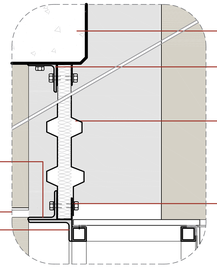

detail 01: IBR cladding detail

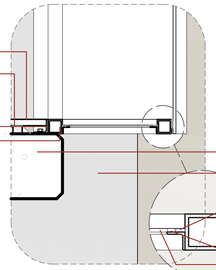

detail 02: glass box detail

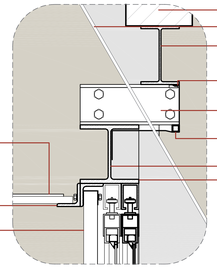

detail 03: sliding door detail

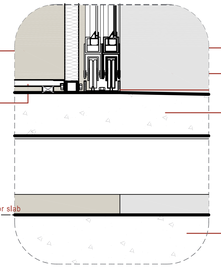

detail 04: timber floor detail

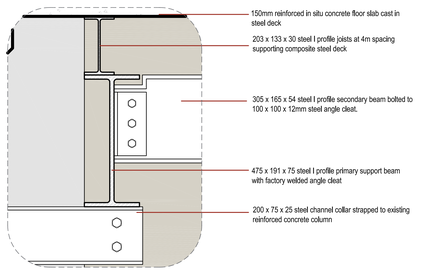

detail 05: collar stapping detail

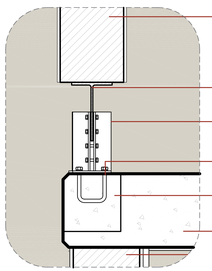

detail 06: balustrade detail

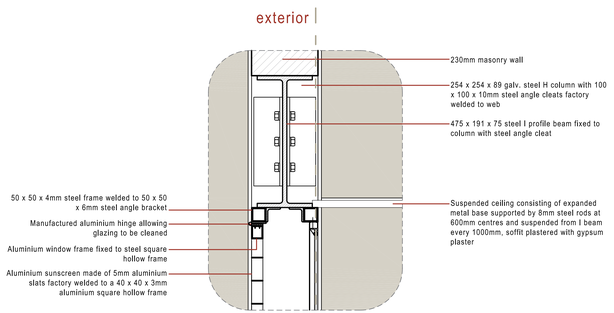

detail 07: curtain wall + sunscreen detail

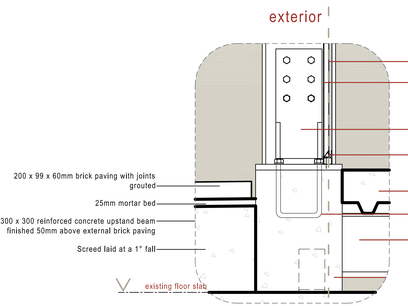

detail 08: column + footing detail

details
scale 1:5

3-ds

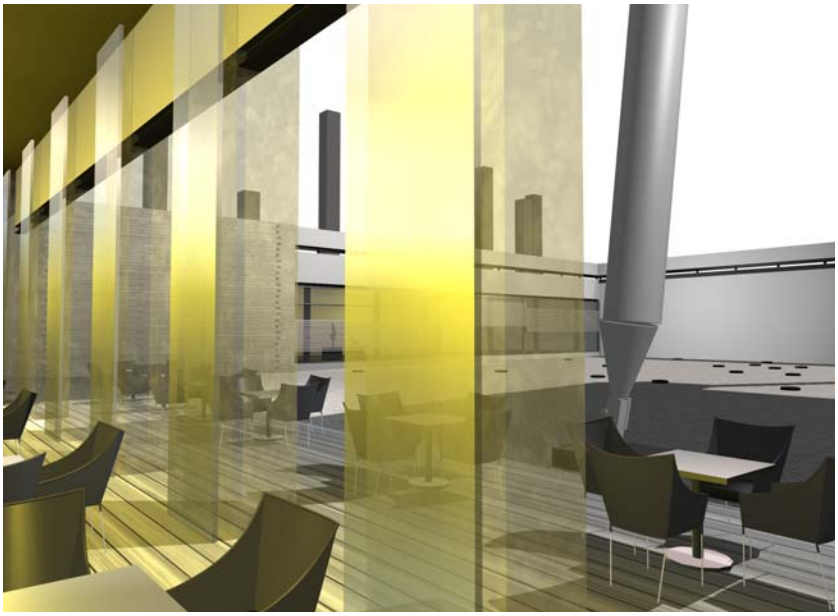

Fig. 0 Views from Sunken Plaza

Model
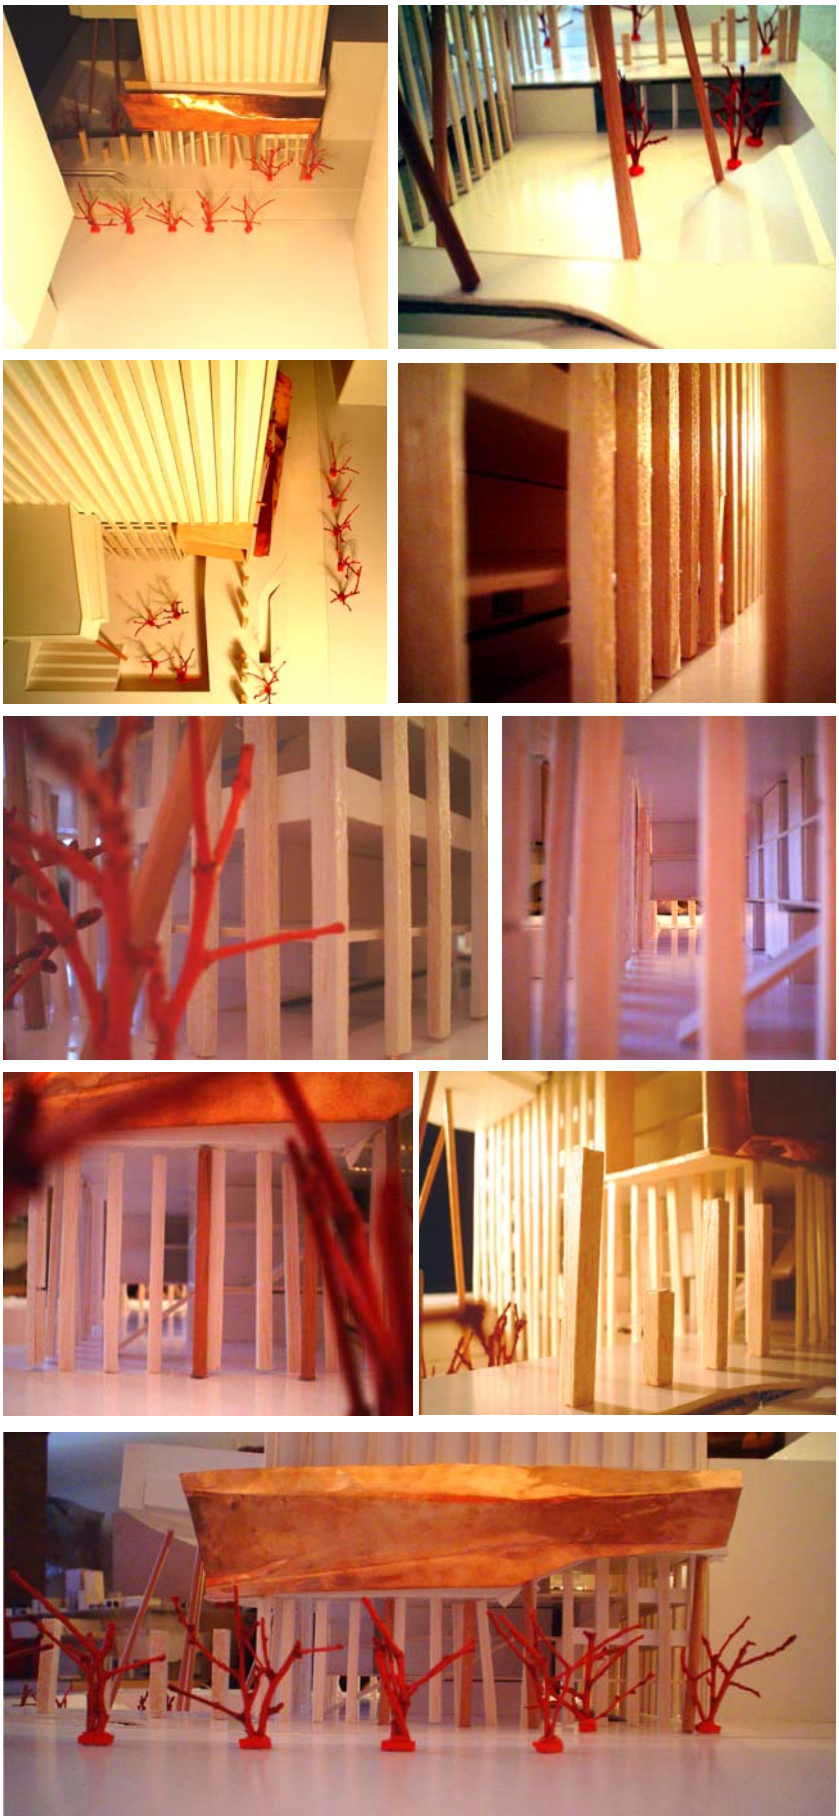
Fig. 082 Photographs of model