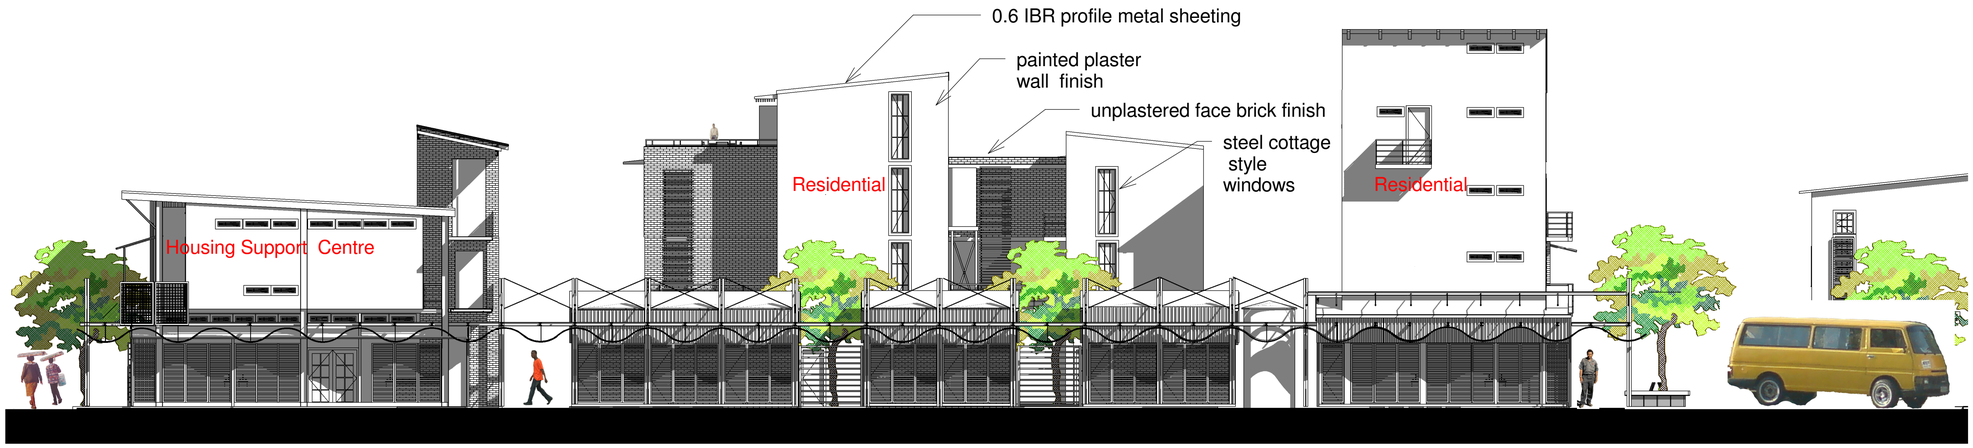

Western elevation (pedestrian walkway)
1:200

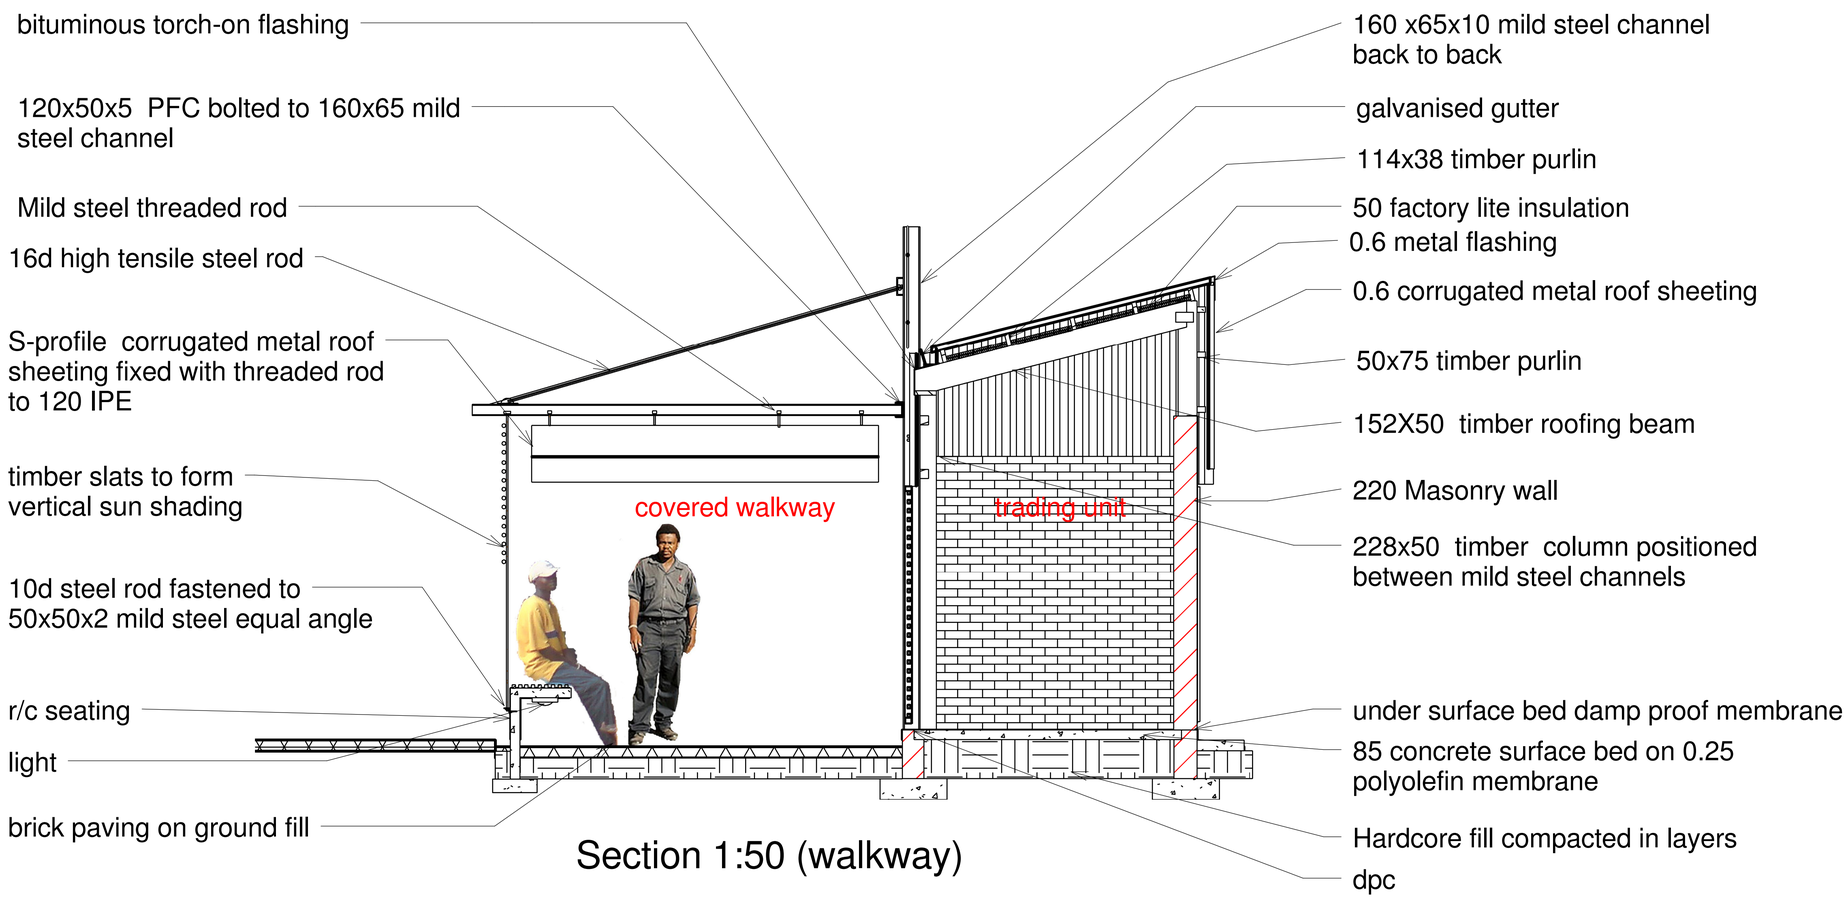

Section 1:50 (walkway)