Drawing No H2/113p.
28/10/32.

1/8"=1. SCALE DRAWING of PROPOSED HOUSE AND LANDSCAPE, TRANSVAAL
for P. B. HILL, Esq.

0 5 10 20 30 40 50 60 70

—SCALE OF FEET.—

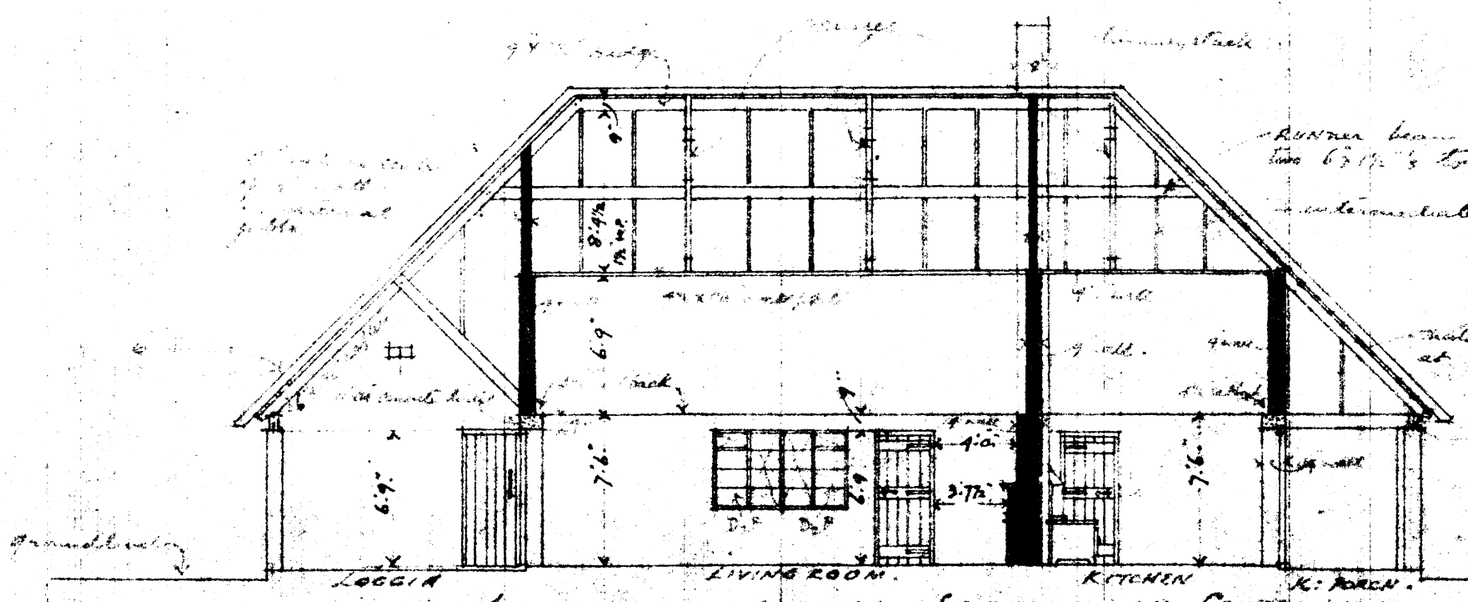

LONGITUDINAL SECTION ON CENTRE LINE.

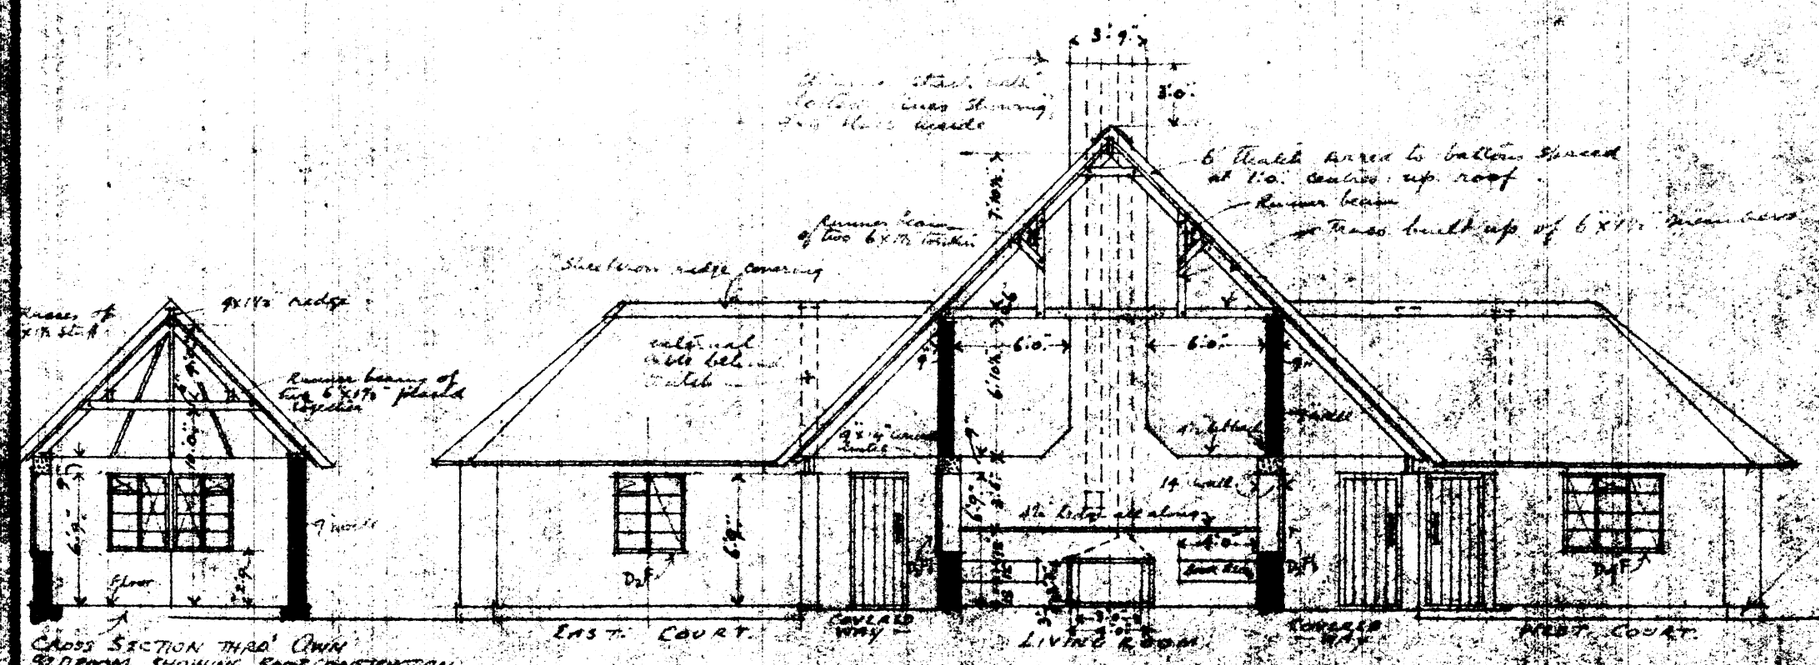

CROSS-SECTION ON CENTRE LINE.

CROSS SECTION THRO' OWN BEDROOM SHOWING ROOF CONSTRUCTION

SPECIAL NOTES —

a) HEIGHTS FROM FLOOR LEVEL TO TOP OF ALL DOOR AND WINDOW FRAMES IS TO BE 6'-9"
b) 9" DEEP LINTEL TO OCCUR OVER ALL DOOR & WINDOW OPENINGS.
c) TOTAL HEIGHT OF ALL 9" WALLS AND 14" WALLS TO LIVINGROOM AND KITCHEN AS 7'-6" ABOVE FLOOR LEVEL.
d) FLOOR LEVEL IS LEVEL WITH TOP OF FOUNDATION WALLS.
e) FOUNDATION WALLS TO BE 4½" THICKER THAN WALLS OVER THEM.
f) CONCRETE FOOTINGS TO BE 9" THICK AND PROJECT 6" ON EACH SIDE OF FOUNDATION WALLS. ADD BARBWIRE REINFORCEMENT IN FOOTINGS IF SOIL IS SOFT.)
g) CONCRETE UNDER 18" WALL BETWEEN KITCHEN AND LIVINGROOM SHOULD BE 12" THICK AND PROJECT 9" ON EACH SIDE OF WALL.

NOTE FOR ROOF
SINGLE DOTTED LINES SHOWN ON GROUND PLAN INDICATE THE RIDGES, HIPS AND VALLEYS OF THE ROOF. ALL ROOF PITCH ARE 45°
AT ENDS OF ROOF RIDGES AND INTERMEDIATE RAFTERS SUPPORTED OF MONARCH PRE STRESS WIRE STRUTS AND WIRES ON ALL HIPS AND BALANCED WEATHER BOARD GABLE ENDS TO LEAD CORNERS OF LIVING ROOM AND KITCHEN SHOULD BE LAID IN CEMENT MORTAR AT EVERY 5TH COURSE AND REIL BONDED.

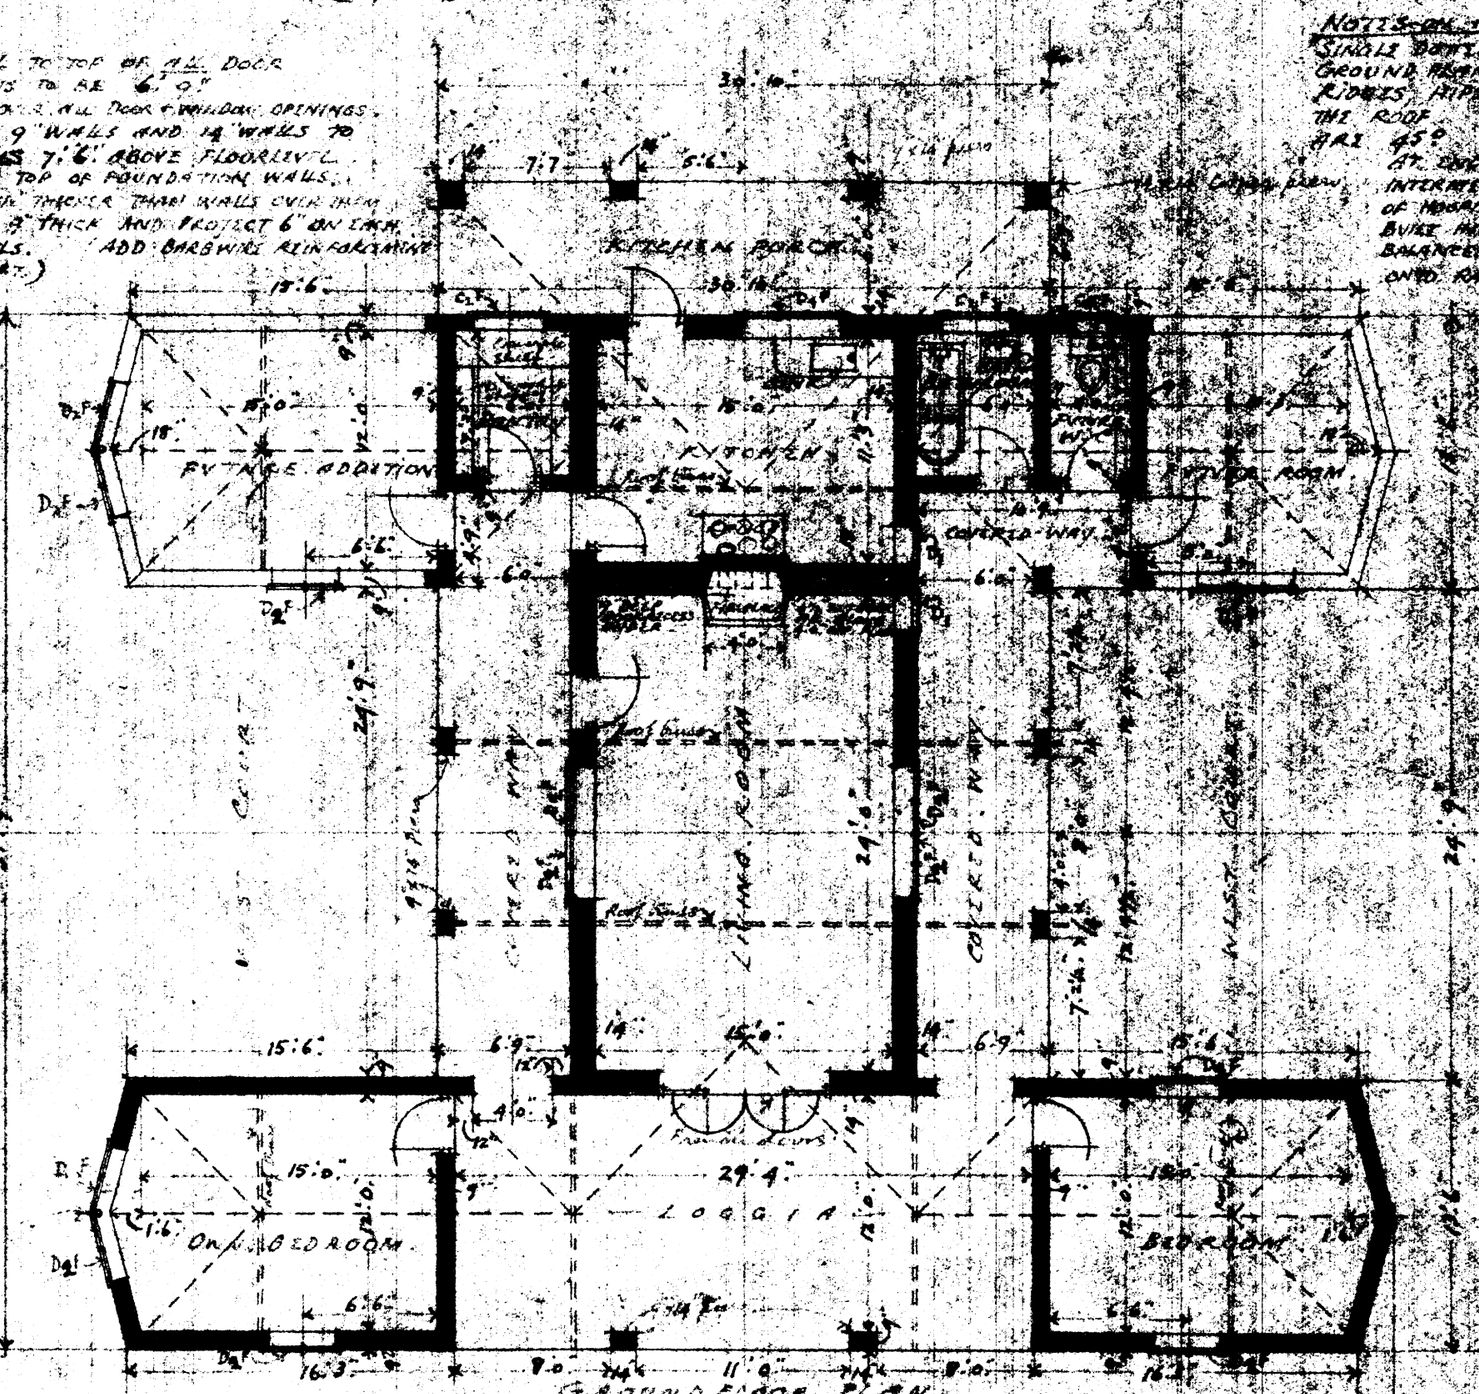

GROUND FLOOR PLAN

Vertical scale of 1" shows sub-flooring at foundation of two windows

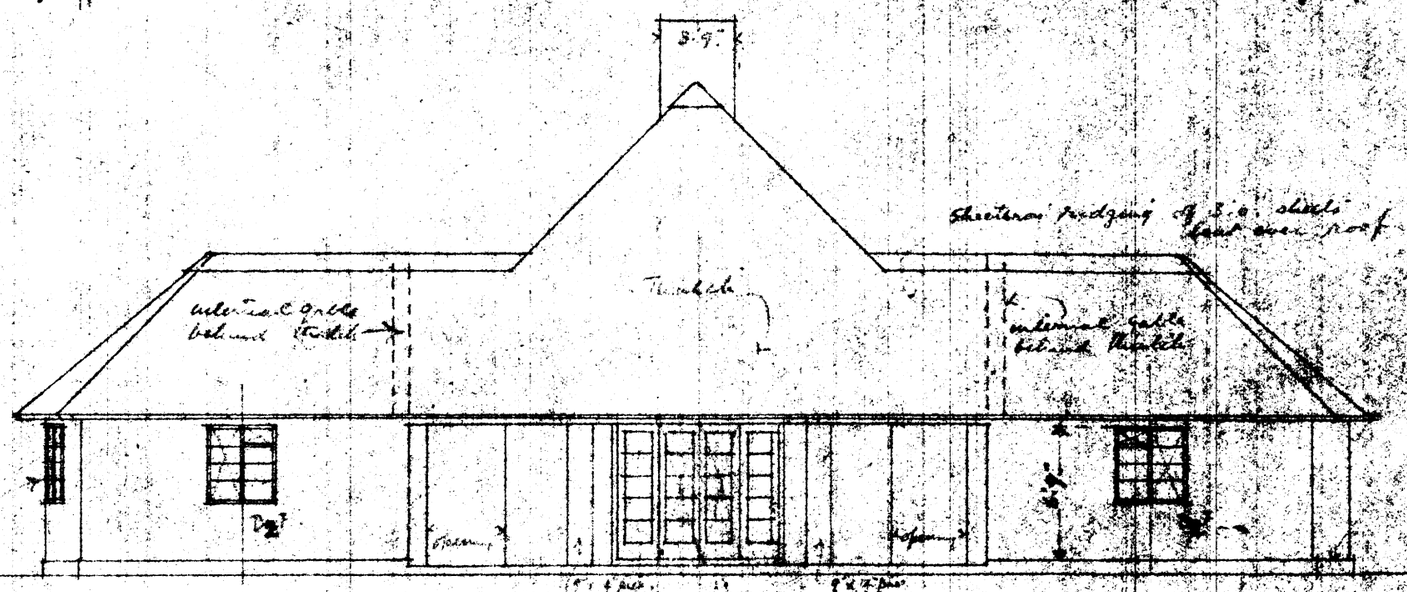

FRONT ELEVATION.

NORMAN EATON A.R.I.B.A.
M.I.M.
ARCHITECT
52, GRESHAM BUILDINGS
ST. ANDREW'S ST. HERTFORD.