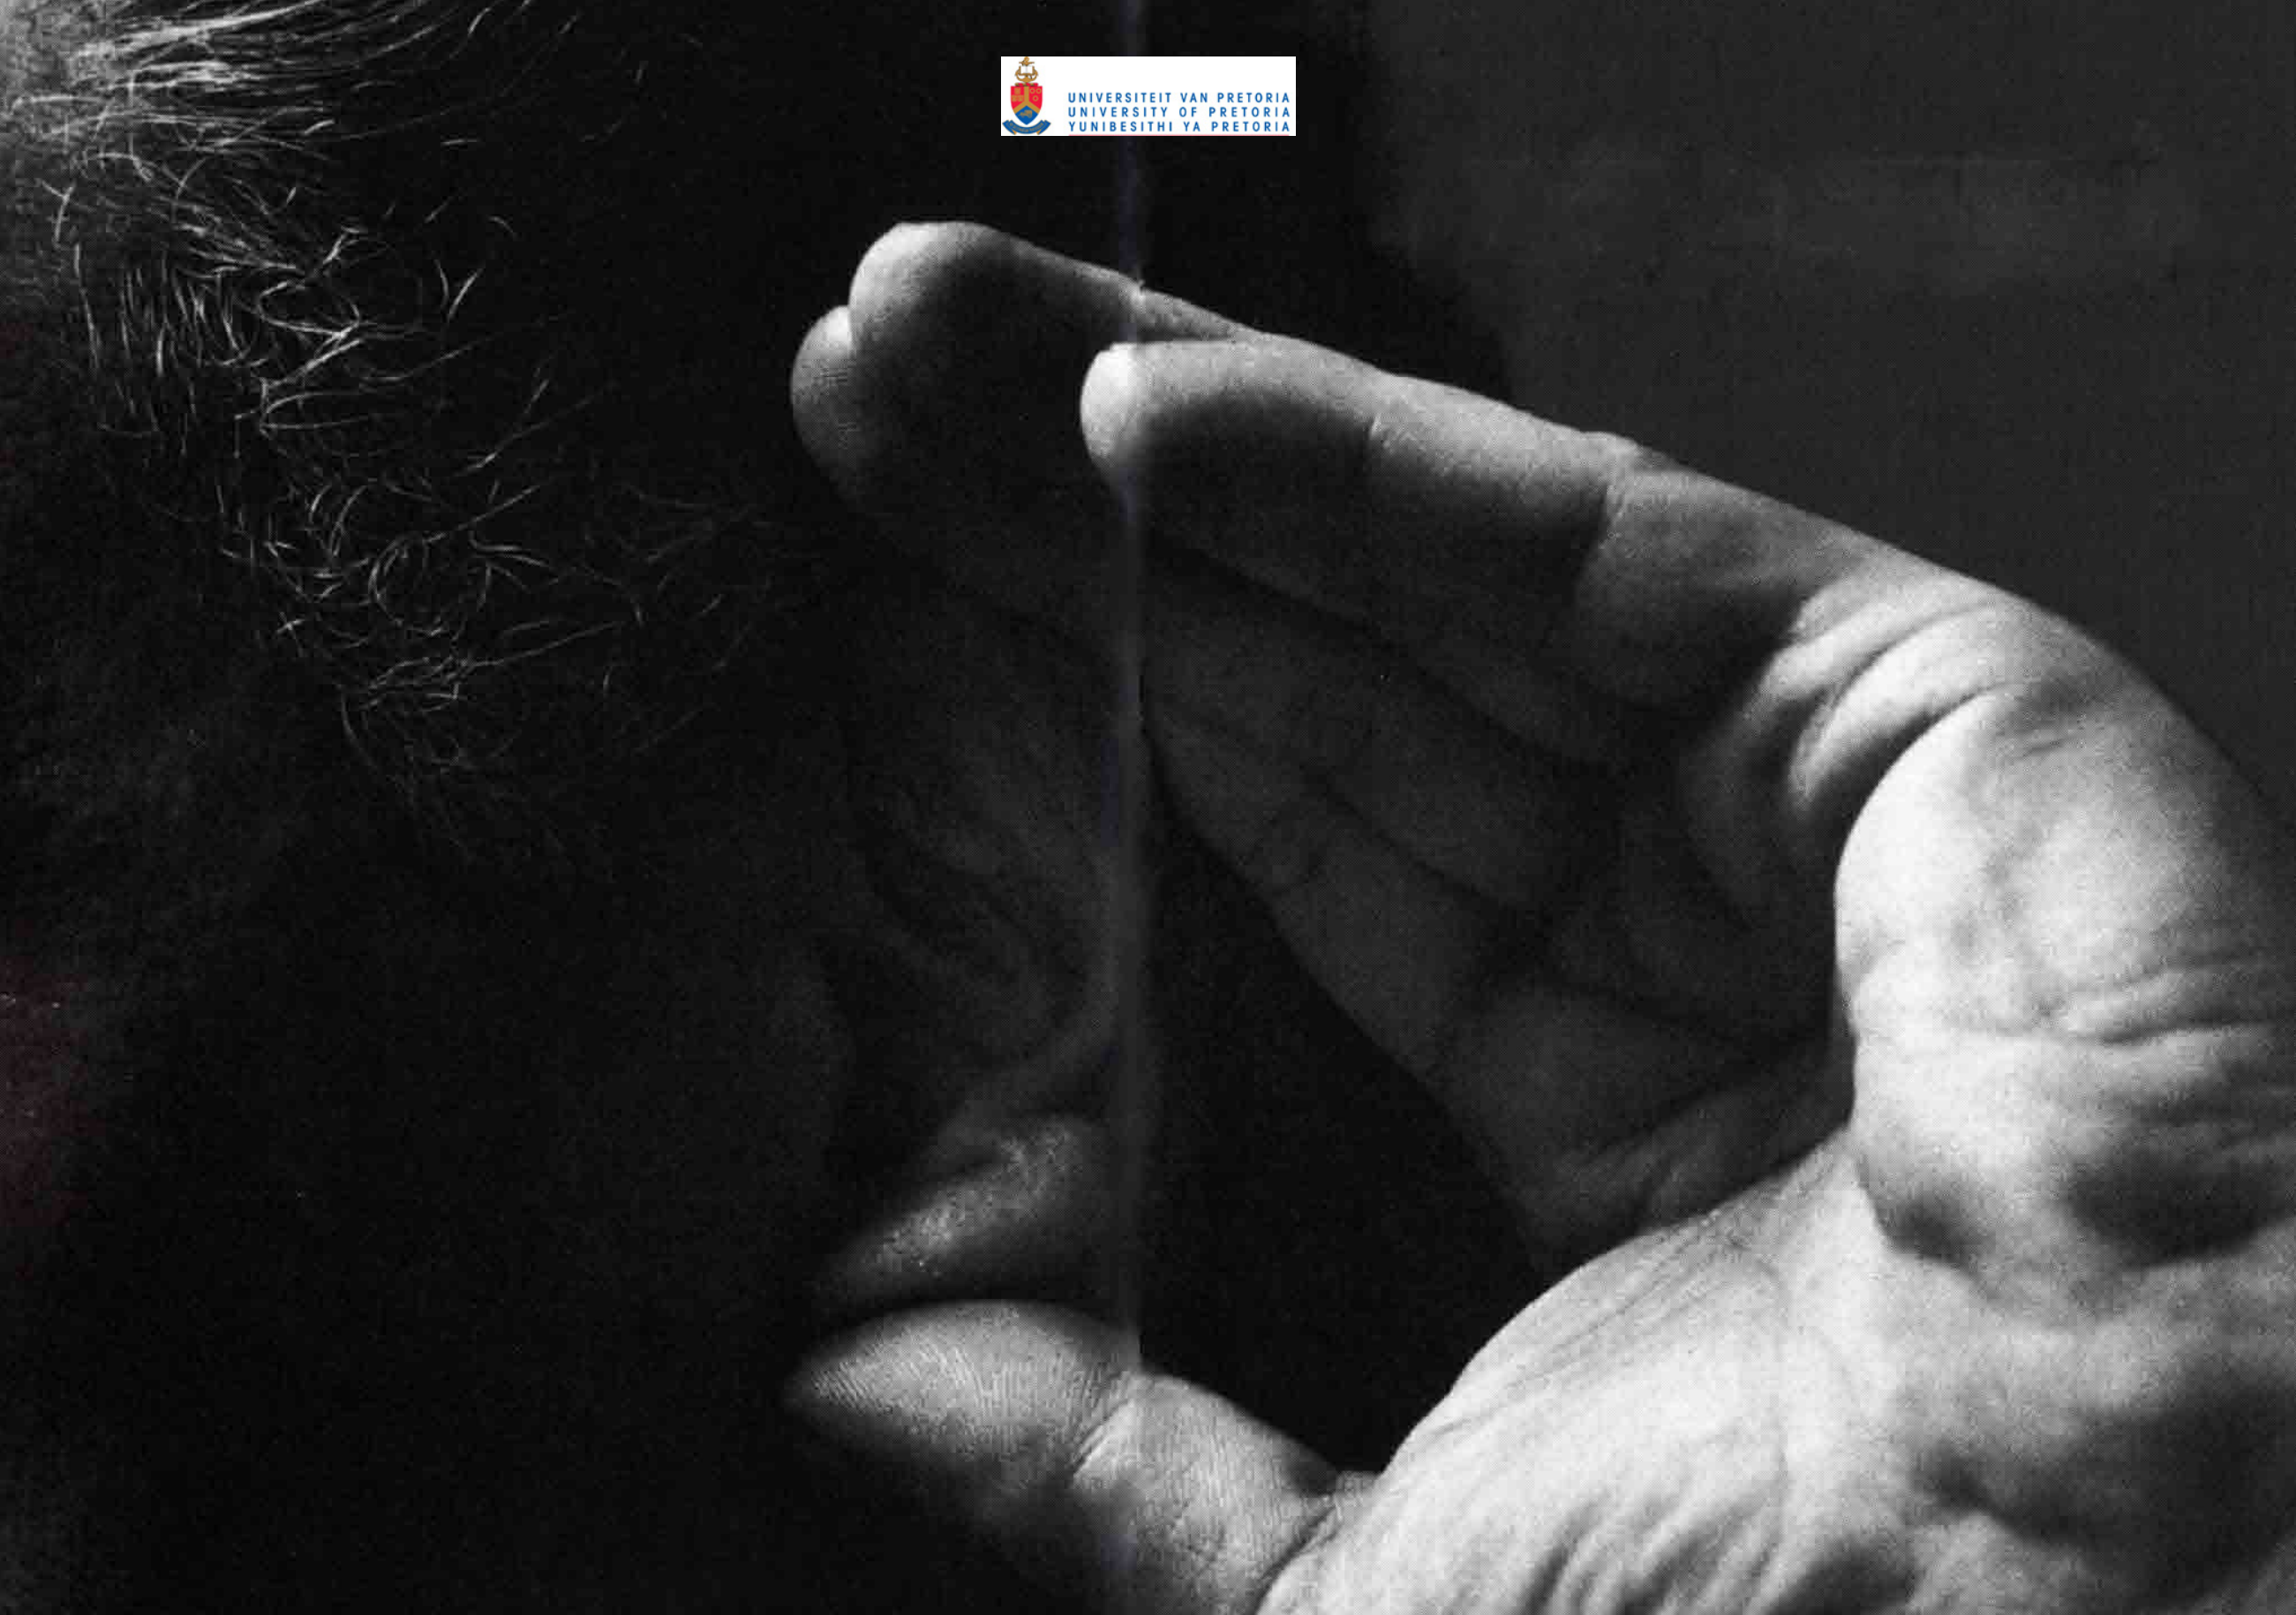 # Conclusion

The Earwitness investigation interrogates the space-user-object relationship that forms the basis of the interior architectural discourse. Through the use of sound as an additional enabling factor, the project aims to use an interior architectural mindset to discover possibilities of inhabiting the city in new, provocative ways.

The series of objects and installations subvert existing dialogues between the city's inhabitants and its spaces - creating new avenues of interaction and ownership.

Appendices

UNIVERSITEIT VAN PRETORIA
UNIVERSITY OF PRETORIA
YUNIBESITHI YA PRETORIA

the earwitness

part 1: urban exploration

80 spaces

Introduction

"Just like the eye, the ear is a finely tuned instrument for measuring space."
Bernhard Leitner (in Maacke & Zach, 2007: 63)

"We are condemned To listen"
R. Murray Schafer (in Maacke & Zach, 2007:13)

12th February 2009
Church Street

20th April 2009
President Arcade

20th April 2009
Andries Street

20th April 2009
Pretorius Street

Soundwalks

part 2: the chair as a spatial device

Robin Day Stories

Day 1:
Day 2:
Day 3:

MISSING: RESPONDS TO "ROLLY"

UPDATE:

Fantastic Chairs and Where to Find Them

part 3: sonic festival pretoria

Evolved Chairs

Sonic Festival + Infill Typology

ground floor plan
scale 1:50

first floor plan
scale 1:50

mezzanine plan
scale 1:50

second floor plan
scale 1:50

roof plan
scale 1:50

north elevation
scale 1:50

section aa
scale 1:50

internal staircase detail
scale 1:20

3D development

roof section detail
scale 1:10

suspended staircase detail
scale 1:10

openable facade detail
scale 1:10

facade open (left) and closed (right)
scale 1:20

Exam Presentation

Model

List of References

Books

BARNETT, J. 2003. *Redesigning cities*. Planners Press: Chicago.

BAUDRILLARD, J. 2003. *Cool Memories 4 1995-2000*. Tr Chris Turner. Verso: London

BARTHES, R. 1977. *Image Music Text*.

COATES, N. 2003. *Guide to Ecstacity*. Lawrence King Publishing: London.

DUNNE, A. 2005. Hertzian Tales: electronic products, aesthetic experience, and critical design. MIT Press: Cambridge.

FLETCHER, A. 2004. *The Art of Looking Sideways*. Phaidon Press: London.

GIBBS, T. 2007. *The Fundamentals of Sonic Art and Sound Design*. AVA Books SA

KAHN, D. 2001. *Noise Water Meat*: *a history of sound in the arts*. MIT Press: Cambridge.

MANAUGH, G. 2009. *The bldgblog book*. Chronicle Books: San Francisco.

MATSUI, M. 2005. Francis Alÿs in *Vitamin D: New Perspectives in Drawing*. New York: Phaidon Press.

MAVASH, K. 2007. Site + Sound: Space (P53-77) in *Resonance: essays on the intersection of music and architecture*. Mikesh, M. & Zach, M. (eds). XXXXX.

McLUHAN, M. 1964. *Understanding Media*. London: Routledge & Kegan Paul Ltd.

McLUHAN, M. and POWERS, B.R. 1989. *The Global Village*. New York: Oxford University Press.

MEYROWITZ, J. 1985. *No Sense of Place*. New York: Oxford University Press.

MOMMERTZ, E. 2008. *Acoustics and Sound Insulation*. Basel: Birkhäuser.

MUEKE, M. and ZACH, M. 2007. Music and Architecture (P251-272) in *Resonance: essays on the intersection of music and architecture*. Mikesh, M. & Zach, M. (eds).

MURRAY SCHAFER, R. 1977. *The Tuning of the World*. Toronto: McClelland and Stewart.

PANERAI, P., CASTEX, J., DEPAULE, J.C., SAMUELS, I. 2004. *Urban forms: the death and life of the urban block*. Architectural Press: Oxford.

RABAN, J. 1974. *Soft city*. Picador: London.

SPANKIE, R. 2009. *Drawing out the interior*. AVA Publishing: Switzerland.

SPEAKS, M. 1994. Framing the Fold: Furniture, Architecture, Geography, and the Pursuit of the Virtual (P292-303) in *The Virtual Dimension: Architecture, Representation, and Crash Culture*. 1998. John Beckman (ed.). Princeton Architectural Press: New York.

STERKEN, S. 2007. Music as an Art of Space: Interactions between Music and Architecture in the Work of Iannis Xenakis (P21-52) in *Resonance: essays on the intersection of music and architecture*. Mikesh, M. & Zach, M. (eds).

TAYLOR, M. 1997. *Hiding*. University of Chicago Press Ltd: Chicago.

The Virtual Dimension: Architecture, Representation, and Crash Culture. 1998. John Beckman (ed.). Princeton Architectural Press: New York.

This Is Not Architecture: Media Constructions. 2002. Kester Rattenbury (ed.). Routledge: London.

TOOP, D. 2004. *Haunted Weather: music, silence and memory*. Serpent's Tail: London.

TZONIS, A. 2001. *Le Corbusier: The Poetics of Machine and Metaphor*. Universe Publishing: New York.

Journals

BOUMAN, O. 2005. Architecture, Liquid, Gas. *Architectural Design,* January/February, vol.?, no. 1, p.14-22.

BULLIVANT, L. 2005. Mediating Devices for a Social Statement: Tobi Schneidler, Interactive Architect. *Architectural Design,* January/February, vol.?, no. 1, p.72-78.

FERNANDEZ, M. 2007. Illuminating Embodiment: Rafael Lozano-Hemmer's Relational Architectures. *Architectural Design,* July/August, vol. 77, no. 4, p78-87.

GARCIA, M. 2007. Otherwise Engaged: New Projects in Interactive Design. *Architectural Design,* July/August, vol. 77, no. 4, p44-53.

PALLASMAA, J. 2000. Hapticity and Time, Notes on Fragile Architecture. *Architectural Review,* May, vol. 207, no. 1239, p78-84.

PALLASMAA, J. 2001. Our image culture and its misguided ideas about freedom. *Architectural Record,* January, vol. 189, no. 2, p51-52.

Electronic Sources

BLACKWELL, A. 2006. *Ai Weiwei: Fragments, Voids, Sections and Rings.* Available at: http://www.archinect.com/features/article.php?id=47035_0_23_0_M (accessed 5 March 2009)

DEAR, M. and FLUSTY, S. 1997. *The Iron Lotus: Los Angeles and Postmodern Urbanism.* Available at: http://www.jstor.org/stable/1047944 (accessed 24 June 2009)
[Annals of the American Academy of Political and Social Science, Vol. 551, Globalization and the Changing U. S. City (May, 1997), pp. 151-163]

HILL, D. 2007. *Indiscreet Music.* Available at: http://www.cityofsound.com/blog/2007/10/indiscreet-musi.html (accessed 8 May 2009)
HILL, D. 2008. *The Street as Platform.* Available at: http://www.cityofsound.com/blog/2008/02/the-street-as-p.html (accessed 8 May 2009)
JORDAAN, G. 1989. *Pretoria as 'Urbs Quadrata'.* Available at: https://www.up.ac.za/dspace/bitstream/2263/468/1/ar001joa_vw.0001.pdf (accessed 31 October 2009)
MACWILLIAM, S. 2000. Article reproduced from CIRCA 91, Spring 2000, pp. 17-20. Available at: http://www.recirca.com/backissues/c91/sound.shtml (accessed 1 March 2009)

MANAUGH, G. 2007. *Amplifier House: Original Domestic Soundscapes.* Available at: http://bldgblog.blogspot.com/2007/03/amplifier-house-original-domestic.html (accessed 24 March 2009)

MANAUGH, G. 2009. *Surgeon of Space.* Available at: http://phillipsartexpert.com/forums/7/597/ (accessed 27 May 2009)

MAU, B. 1998. *An Incomplete Manifesto for Growth.* Available at: http://www.brucemaudesign.com/incomplete_manifesto.html (accessed 3 October 2009)

NOVAK, M. 1996. *Transmitting Architecture: The Transphysical City.*
Available at: http://www.ctheory.net/articles.aspx?id=76 (accessed 8 March 2008)

RUSSOLO, L. 1913. *The Art of Noises.* .Available at: http://www.mariabuszek.com/kcai/DadaSurrealism/DadaSurrReadings/RussoloNoises.pdf (accessed 26th March 2009)

SCHAEFER, J. 1995. *Audio and Image*: *On auditory perception and the image in dissociated sound.* Available at: http://www.audioh.com/press/audioandimage.html (accessed 7 March 2009)

The First 100 Years: A Brief History of the National Zoological Gardens of South Africa. Available at: http://www.nzg.ac.za/aboutus/history.php (accessed 27 March 2009)

The Philips Pavilion – Poème Électronique. Available at: http://www.music.psu.edu/Faculty%20Pages/Ballora/INART55/philips.html (accessed 12 May 2009)

TURNER, J. 2001. *"Neuro-Transmit Me These Empty Sound" – Chicks on Speed. An Interview with Janne Vanhanen.* Available at: http://www.ctheory.net/articles.aspx?id=323 (accessed 8 March 2008)

VANHANEN, J. 2001. *Loving the Ghost in the Machine.* Available at: http://www.ctheory.net/articles.apspx?id=312 (accessed 8 March 2008)

WHITE, M. 2009. *Atelier Bow-Wow: Tokyo Anatomy.* Available at: http://www.archinect.com/features/article.php?id=56468_0_23_0_C (Accessed 27 May 2009)
World Soundscape Project. Available at: http://www.

sfu.ca:80/~truax/wsp.html   (accessed   24   March   2009)

Other Information

Interviews

Digital Information Sources

LUCIER, A. 1969. *I Am Sitting in a Room*. Duration: 15:23. Original recording. Available at: http://ubu.artmob.ca/sound/source/Lucier-Alvin_Sitting.mp3 (accessed 15 April 2009)

MATTA-CLARK, G. 1976. *City Slivers*. Available at: http://www.ubu.com/film/gmc_slivers.html (accessed 17 April 2009)

SCHAEFER, J. *Recorded Delivery*. Available at: http://media.sas.upenn.edu/pennsound/authors/Schaefer/Schaefer-Janek_Recorded-Delivery.mp3 (accessed 31 March 2009)

SCHAEFER, J. 2006. *Vacant Space*. Duration: 7:30. Available at: http://www.ubu.com/film/schaefer_vacant.html (accessed 17 April 2009)