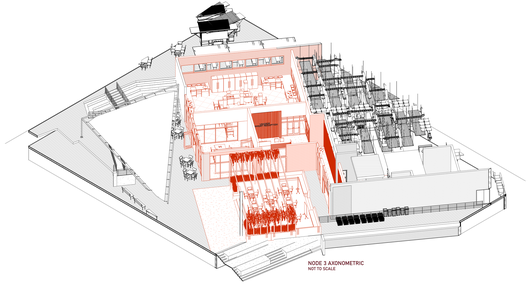

NODE 3 AXIONOMETRIC
NOT TO SCALE

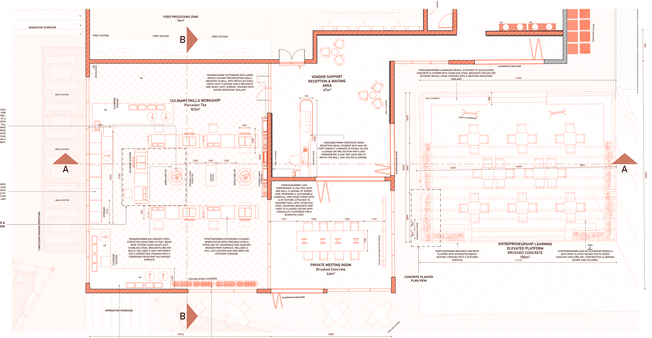

VENDOR SUPPORT FLOOR PLAN
SCALE 1:50

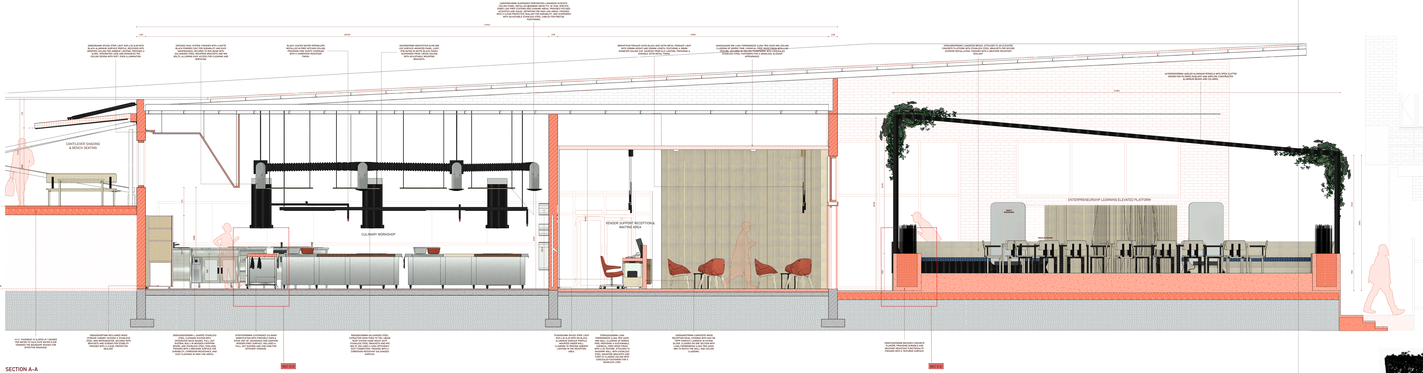

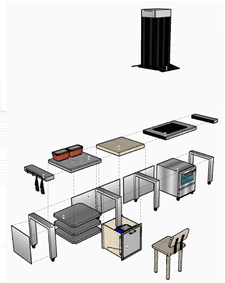

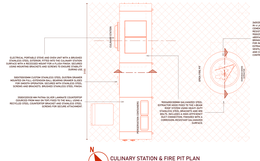

CULINARY STATION & FIRE PIT PLAN
SCALE 1:20

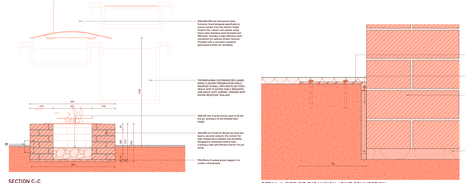

SECTION C–C
SCALE 1:10

DETAIL 1: FIRE PIT EXPANSION JOINT CONNECTION
SCALE 1:5

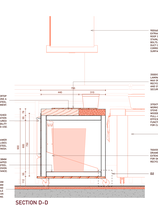

SECTION D–D
SCALE 1:10

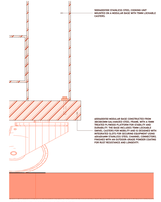

DETAIL 2: MODULAR BASE
SCALE 1:2

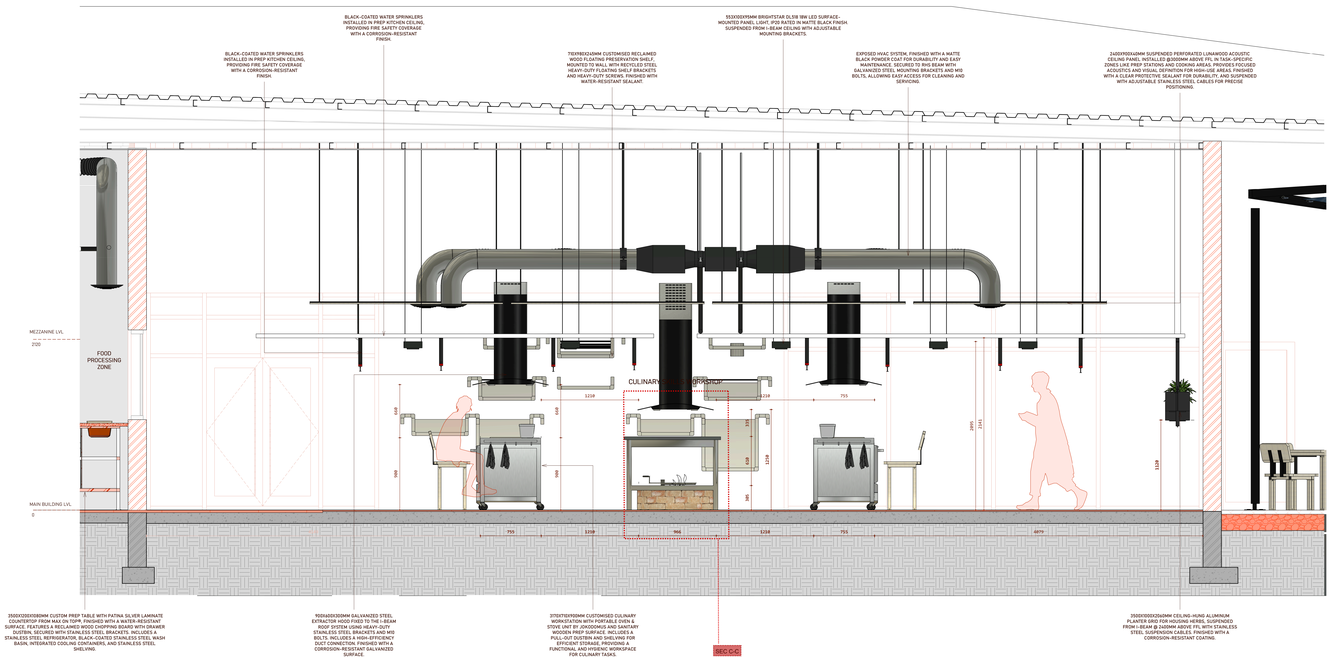

SECTION B-B
SCALE 1:20

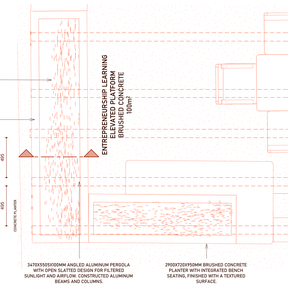

N

CONCRETE PLANTER PLAN
SCALE 1:20

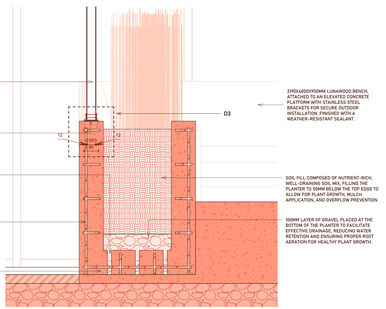

SECTION E-E
SCALE 1:10

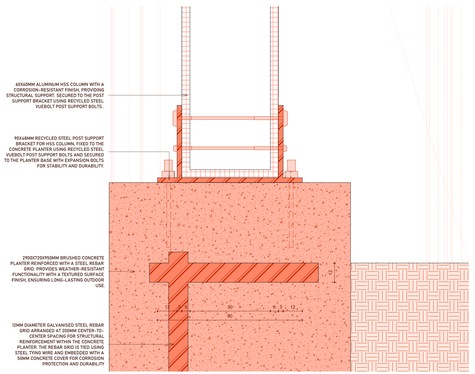

SECTION 3: PERGOLA BASE PLATE
SCALE 1:1