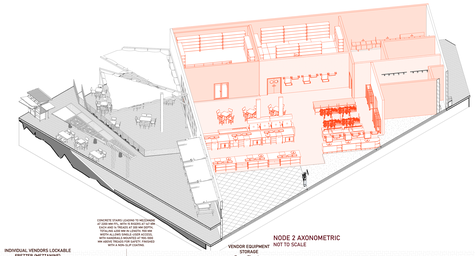

NODE 2 AXONOMETRIC
NOT TO SCALE

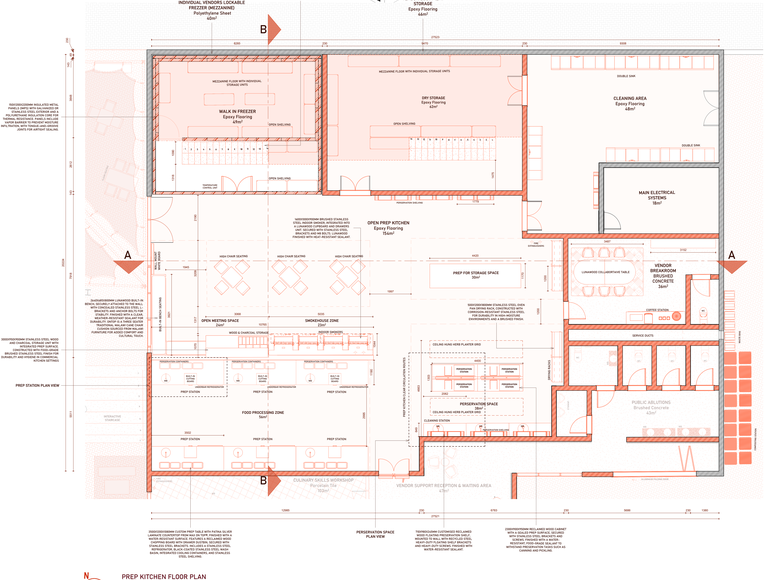

PREP KITCHEN FLOOR PLAN
SCALE 1:50

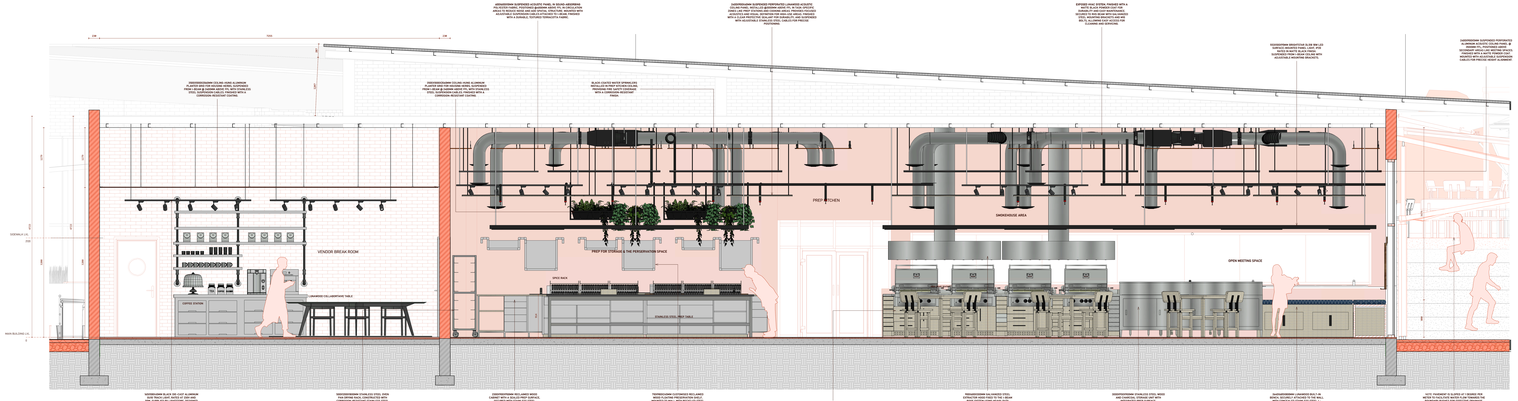

SECTION A-A
SCALE 1:20

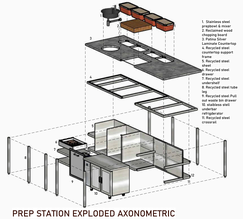

PREP STATION EXPLODED AXONOMETRIC
NOT TO SCALE

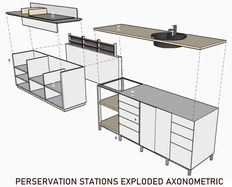

PERSERVATION STATIONS EXPLODED AXONOMETRIC
NOT TO SCALE

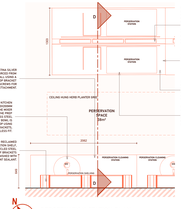

PERSERVATION STATION PLAN
SCALE 1:20

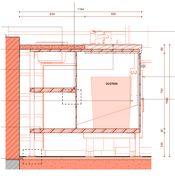

SECTION C-C
SCALE 1:10

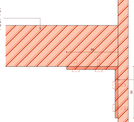

DETAIL 1: UNDERSHELF BRACKET CONNECTION
SCALE 1:1

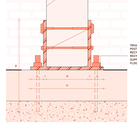

DETAIL 2: BASE PLATE CONNECTION
SCALE 1:1

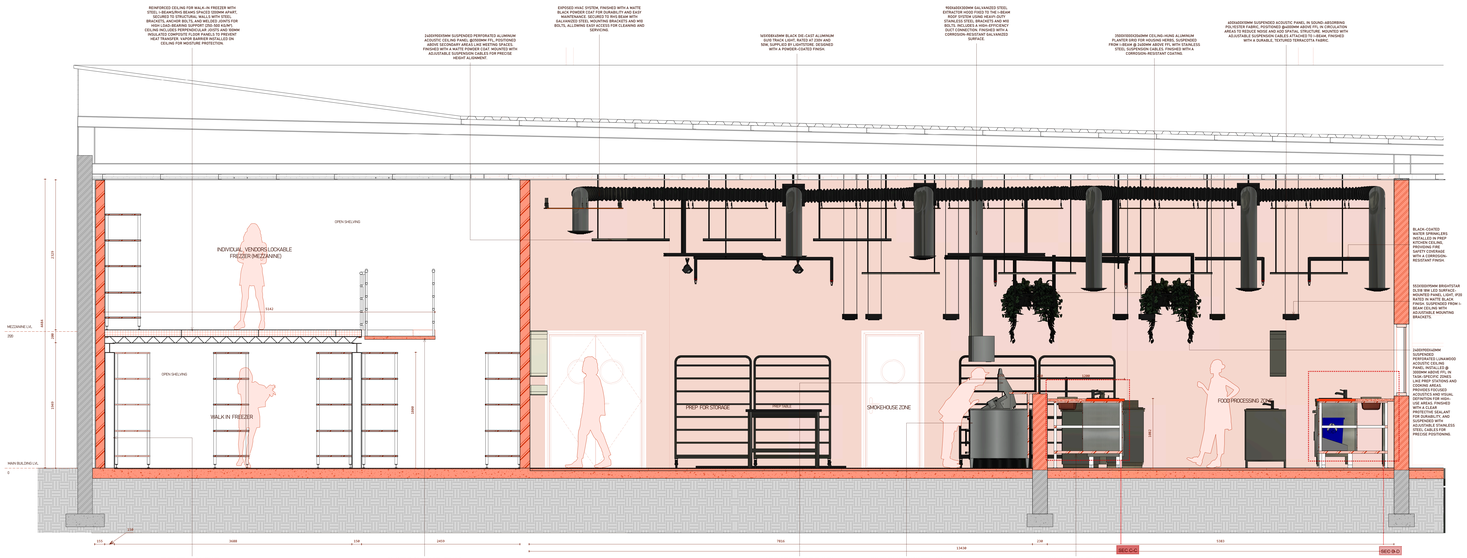

SECTION B-B
SCALE 1:20

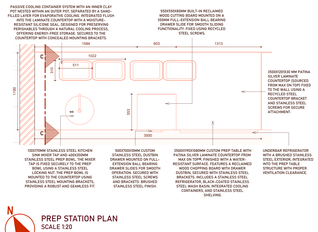
PASSIVE COOLING CONTAINER SYSTEM WITH AN INNER CLAY POT NESTED WITHIN AN OUTER POT, SEPARATED BY A SAND-FILLED GAP FOR EVAPORATIVE COOLING. WATER IS ABSORBED INTO THE LAMINATE COUNTERTOP WITH A MOISTURE-RESISTANT SILICONE SEAL, DESIGNED FOR PRESERVING PERISHABLES WITHOUT ELECTRICITY, ENSURING FRESHNESS, OFFERING ENERGY-FREE STORAGE, SECURED TO THE COUNTERTOP WITH CONCEALED MOUNTING BRACKETS.
1500X1500X50MM BUILT-IN RECLAIMED WOOD COUNTERTOP WITH A CLEAR PROTECTIVE SEALANT, FINISHED WITH A SMOOTH, DURABLE SLICK FOR SMOOTH SLIDING, SECURED WITH RECYCLED STEEL SCREWS.
2500X1250X50MM MM PATINA SILVER LAMINATE COUNTERTOP SQUARED FROM MAX ON TOP, FINISHED WITH A MATTE PROTECTIVE SEALANT AND FIXED TO THE WALL USING A RECYCLED STEEL COUNTERTOP BRACKET WITH SCREWS AND SECURE ATTACHMENT.
1000X1500X50MM STAINLESS STEEL KITCHEN SINK WITH A STAINLESS STEEL, DURABLE, AND CORROSION-RESISTANT FINISH, SECURED TO THE COUNTERTOP USING STAINLESS STEEL MOUNTING BRACKETS, PROVIDING A ROBUST AND SEAMLESS FIT.
1500X1500X50MM CUSTOM DRAWER WITH SOFT-CLOSE DRAWER MOUNTED ON FULL-EXTENSION BALL BEARING DRAWER SLIDES FOR SMOOTH OPERATION, SECURED WITH STAINLESS STEEL SCREWS AND BRACKETS. BRUSHED STAINLESS STEEL FINISH.
2500X1250X50MM CUSTOM PREP TABLE WITH A STAINLESS STEEL, DURABLE, AND CORROSION-RESISTANT FINISH MAX ON TOP, FINISHED WITH A WATER-RESISTANT SEALANT, AND FIXED TO WOOD CHOPPING BOARD WITH DRAWER UNDERNEATH, SECURED WITH STEEL BRACKETS. INCLUDES A STAINLESS STEEL REFRIGERATOR, BLACK-COATED STAINLESS STEEL SHELVING, STAINLESS STEEL DISPOSAL CONTAINERS, AND STAINLESS STEEL SHELVING.
UNDERBAR REFRIGERATOR WITH A STAINLESS STEEL, DURABLE, AND CORROSION-RESISTANT FINISH, SECURED TO THE STRUCTURE WITH PROPER VENTILATION CLEARANCE.
1000
1500
1313
1022
600
1500
1000
1500
3000
1500
1000
1500
1000
1500
1