GROOT CONSTANTIA
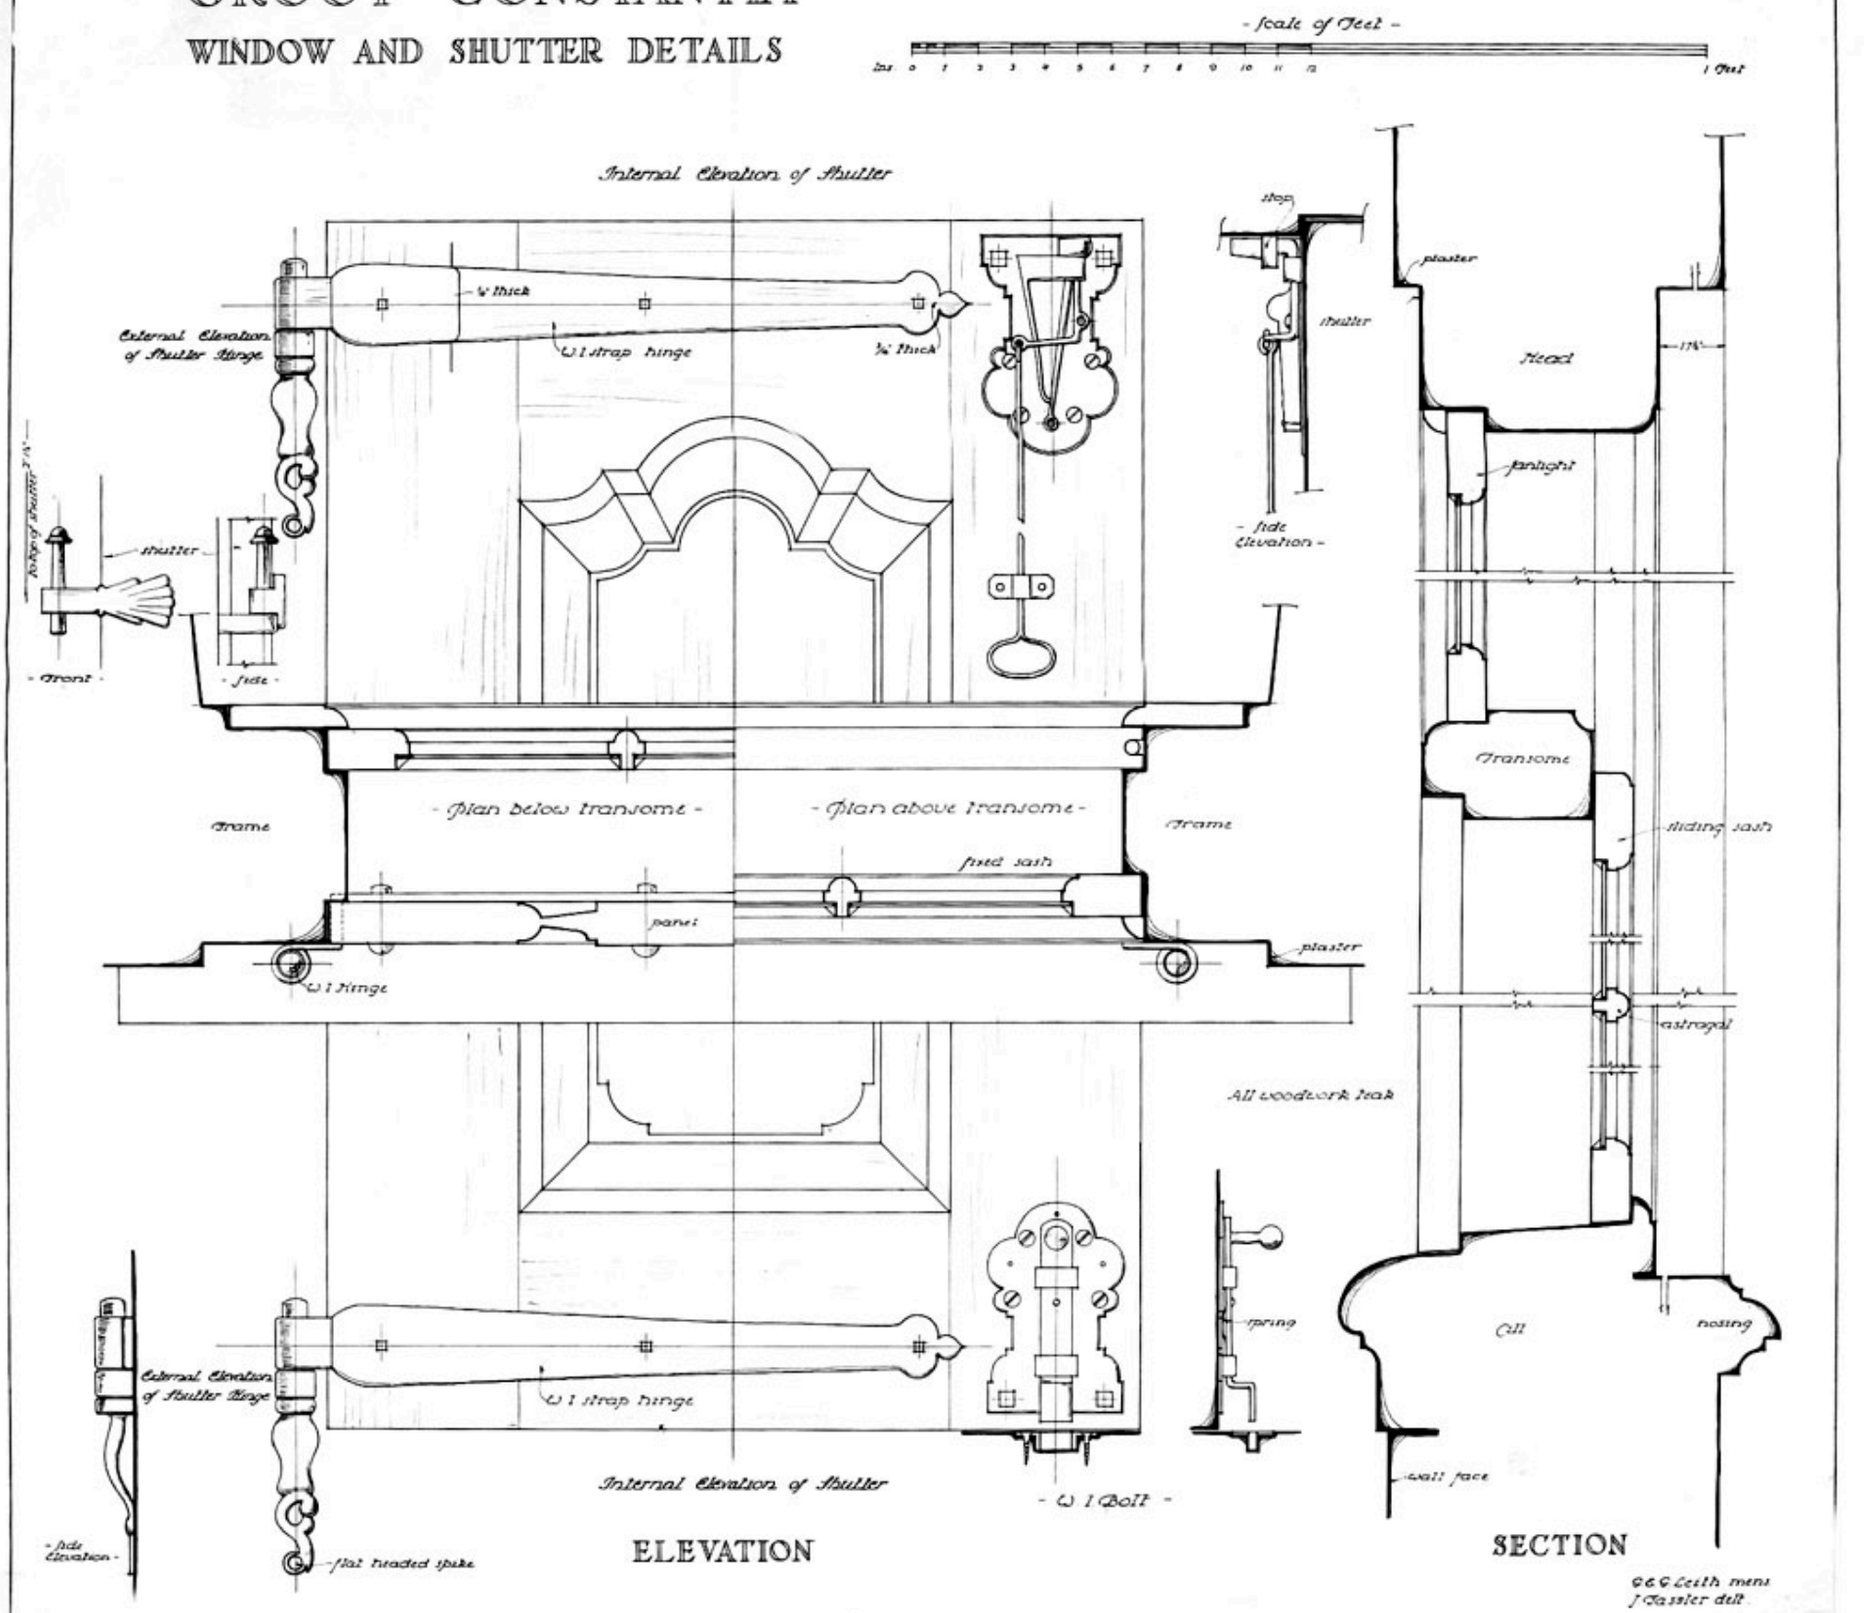
WINDOW AND SHUTTER DETAILS