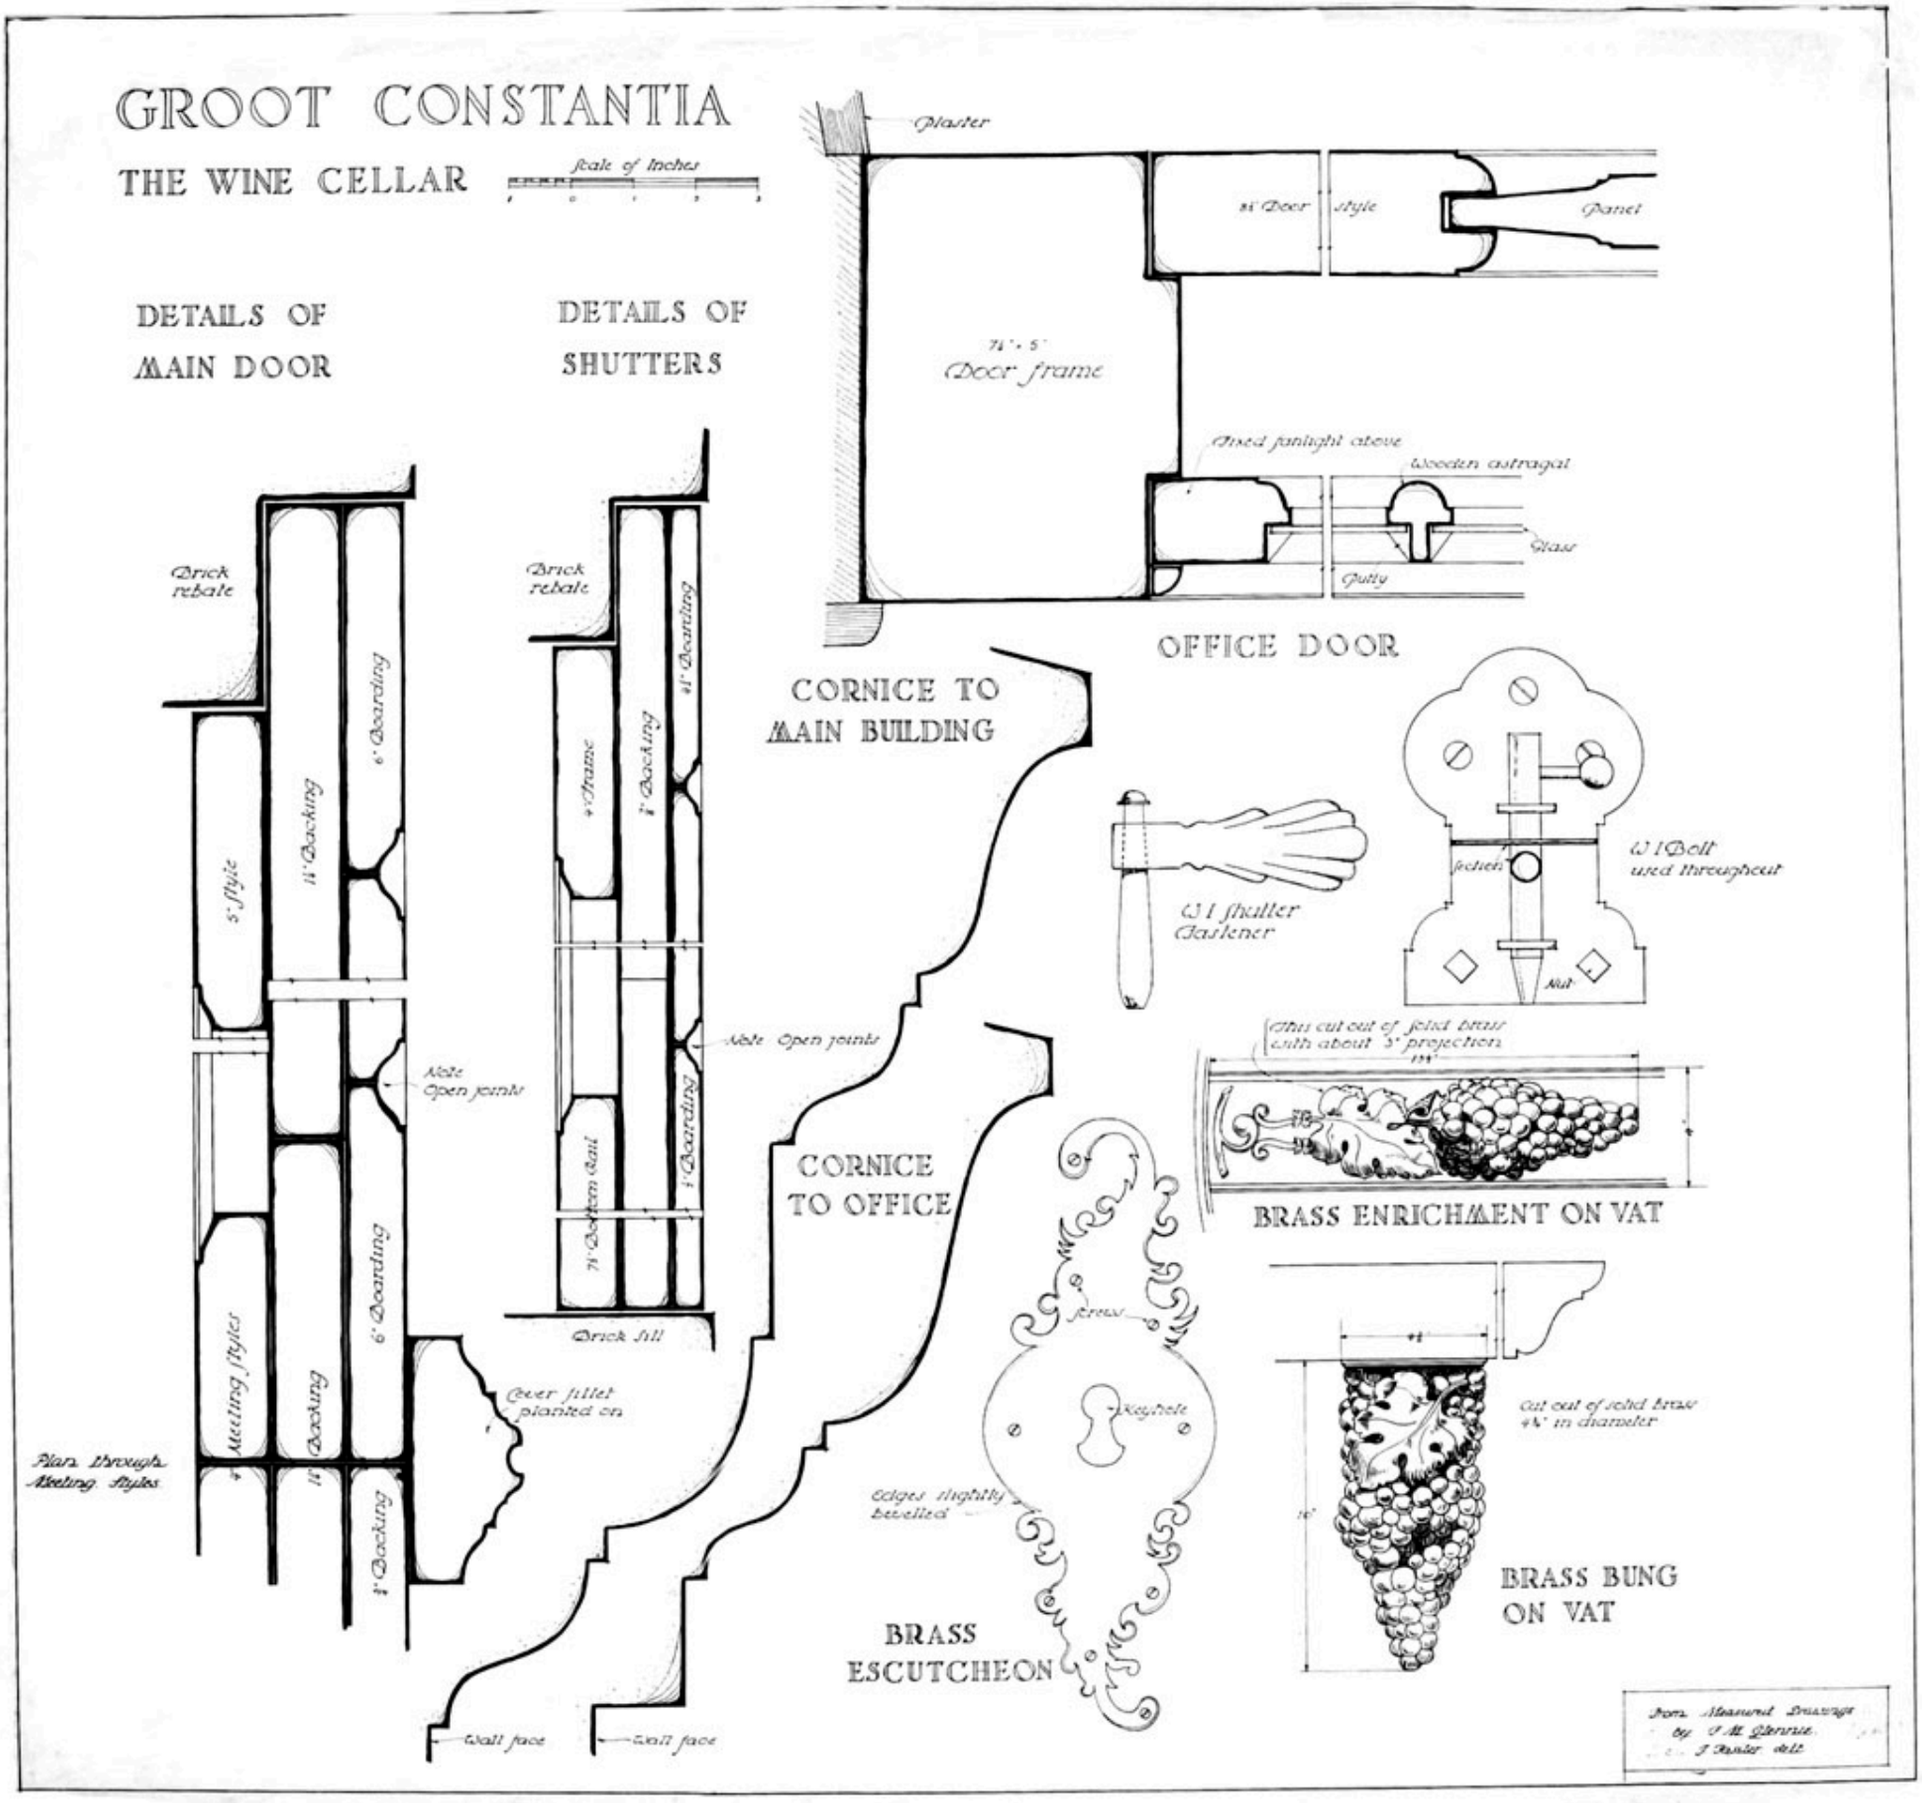
GROOT CONSTANTIA
THE WINE CELLAR
Scale of Inches
DETAILS OF MAIN DOOR
DETAILS OF SHUTTERS
Plaster
Door style
Panel
Door frame
Fixed fanlight above
Wooden astragal
Glass
Putty
OFFICE DOOR
Brick rebate
6" Boarding
11" Backing
5" Style
Note Open joints
Meeting styles
Cover fillet planted on
Plan through Meeting Styles
Brick rebate
Frame
Backing
Boarding
Note Open joints
Bottom Rail
Brick Sill
CORNICE TO MAIN BUILDING
CORNICE TO OFFICE
Wall face
Wall face
W I shutter Fastener
W I Bolt used throughout
Section
Nut
This cut out of solid brass with about 3" projection
BRASS ENRICHMENT ON VAT
Screws
Keyhole
Edges slightly bevelled
BRASS ESCUTCHEON
Cut out of solid brass 4½" in diameter
BRASS BUNG ON VAT
From Measured Drawings by F. M. Glennie. J. Fassler delt.