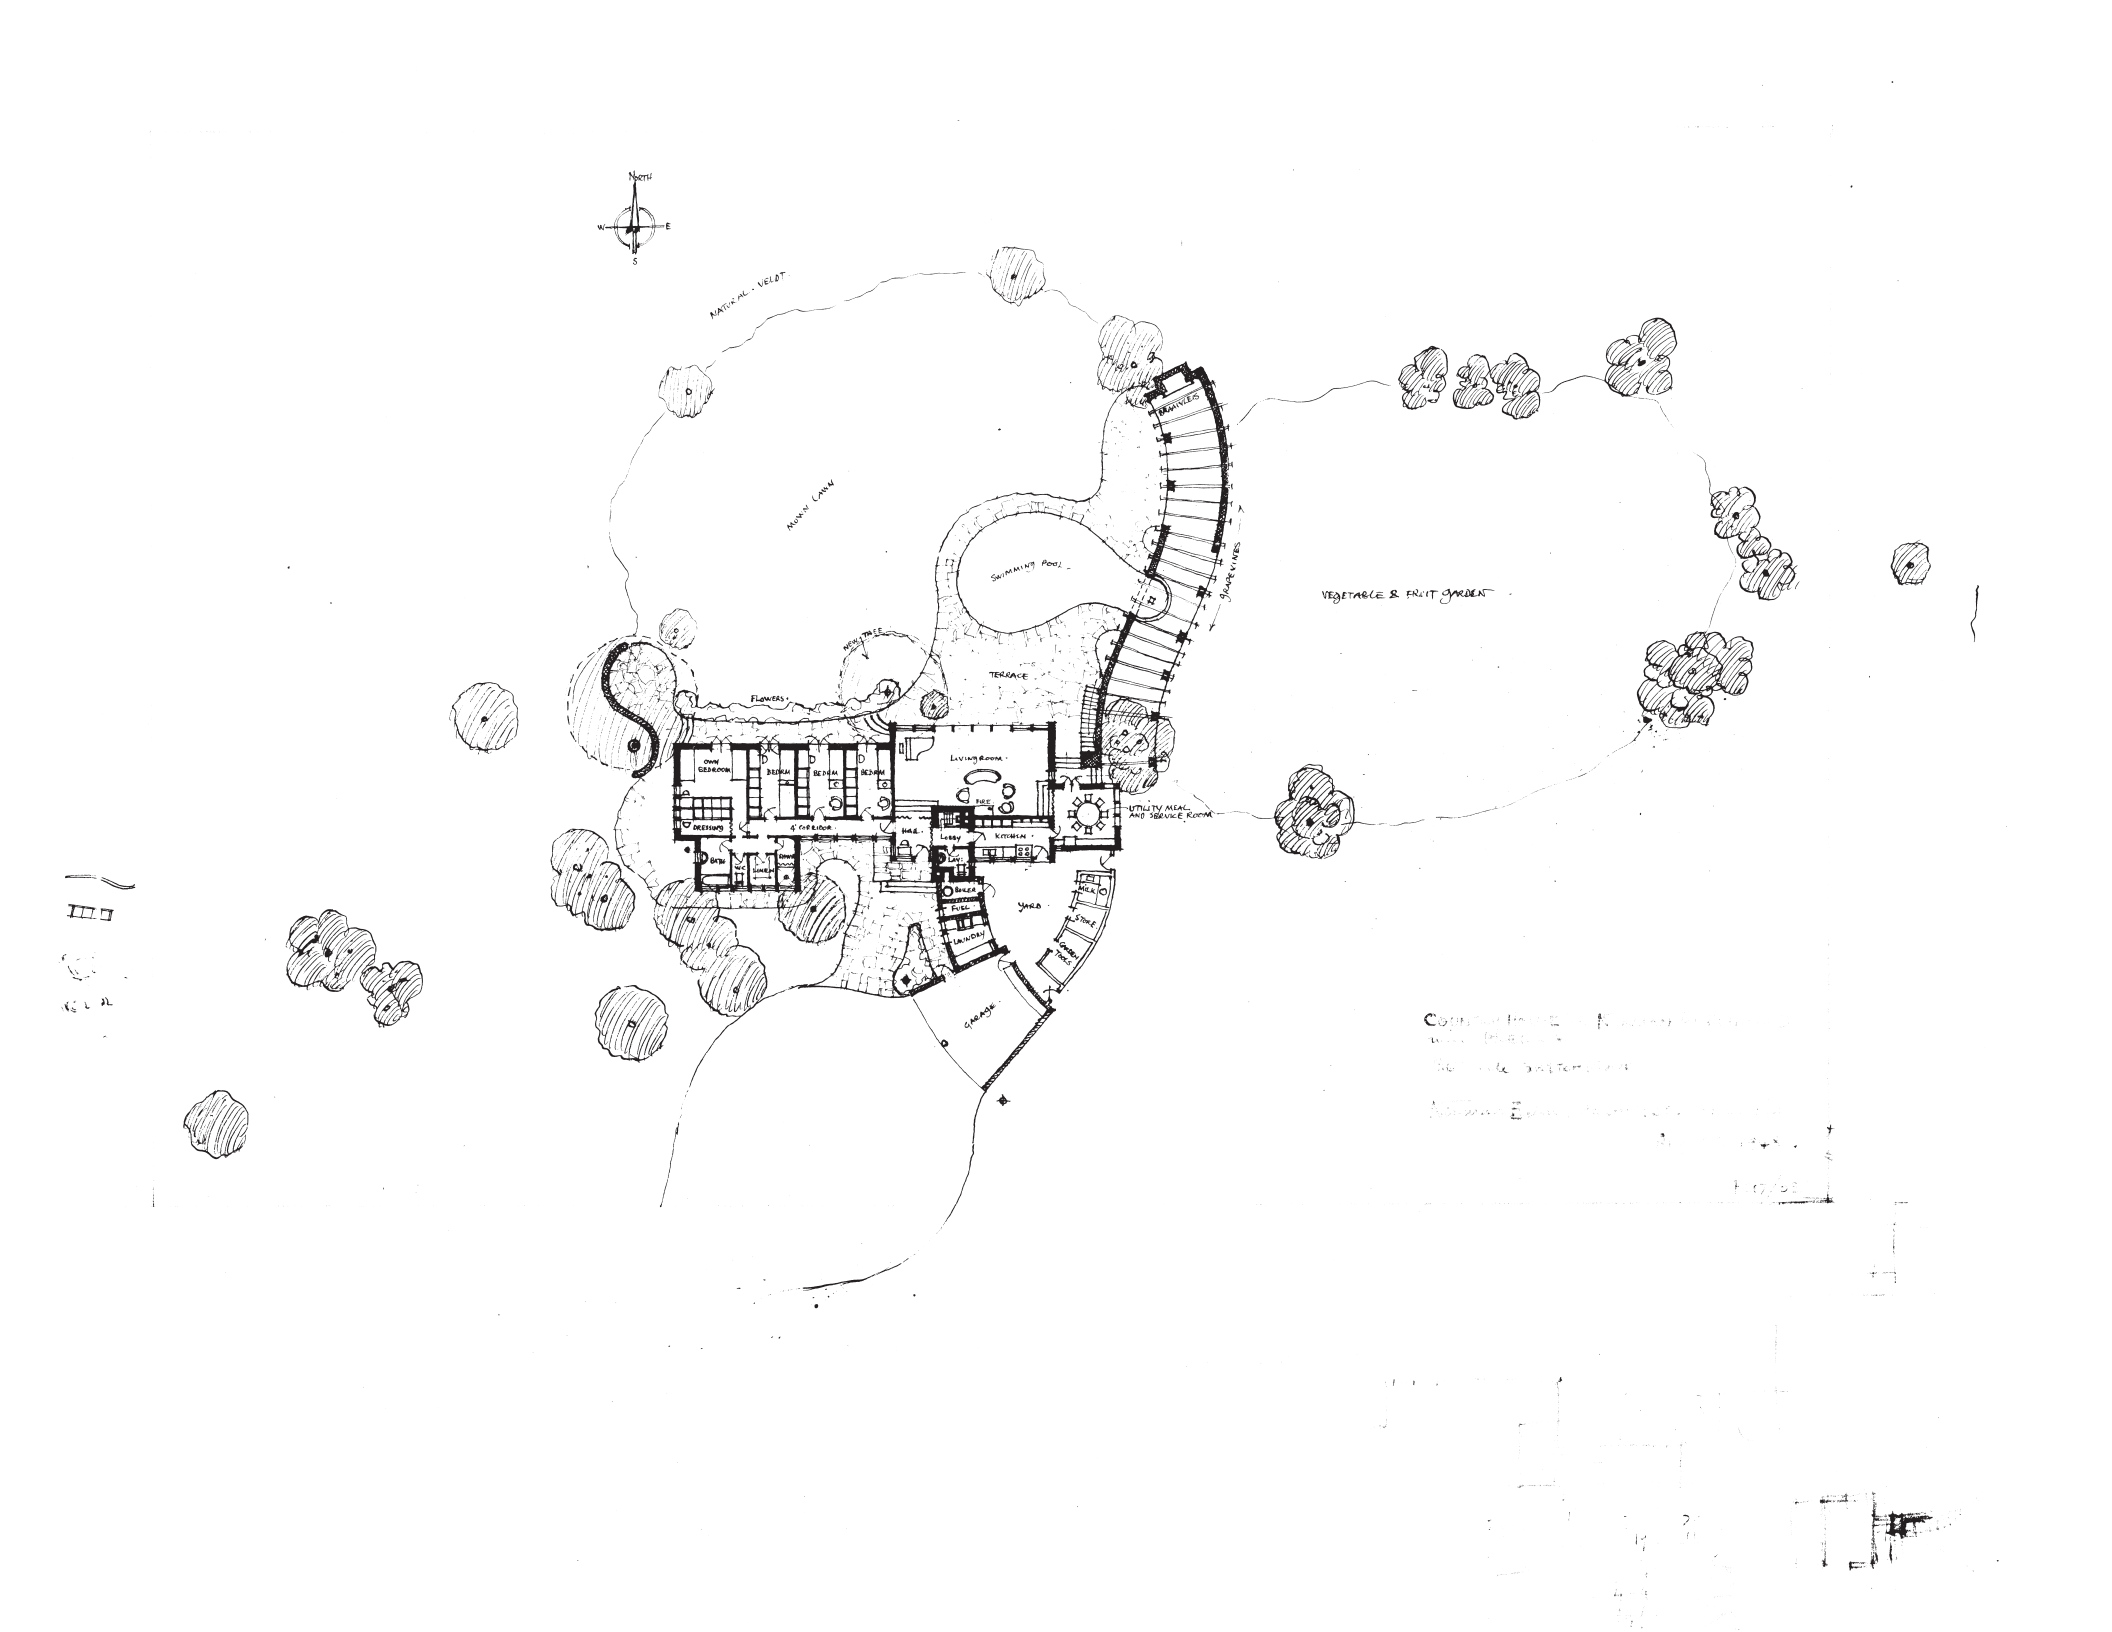
NORTH
W
E
S
NATURAL - VELDT
MOWN LAWN
SWIMMING POOL
BRAMBLES
SHADE VINES
VEGETABLE & FRUIT GARDEN
TERRACE
FLOWERS
NEEM TREE
OWN BEDROOM
BEDROOM
BEDROOM
BEDROOM
DRESSING
4' CORRIDOR
BATH
OWN LINEN
LIVING ROOM
FIRE
HALL
Lobby
KITCHEN
UTILITY MEAL AND SERVICE ROOM
BIKES
PUSH
LAUNDRY
YARD
MEAL
STORE
GARAGE