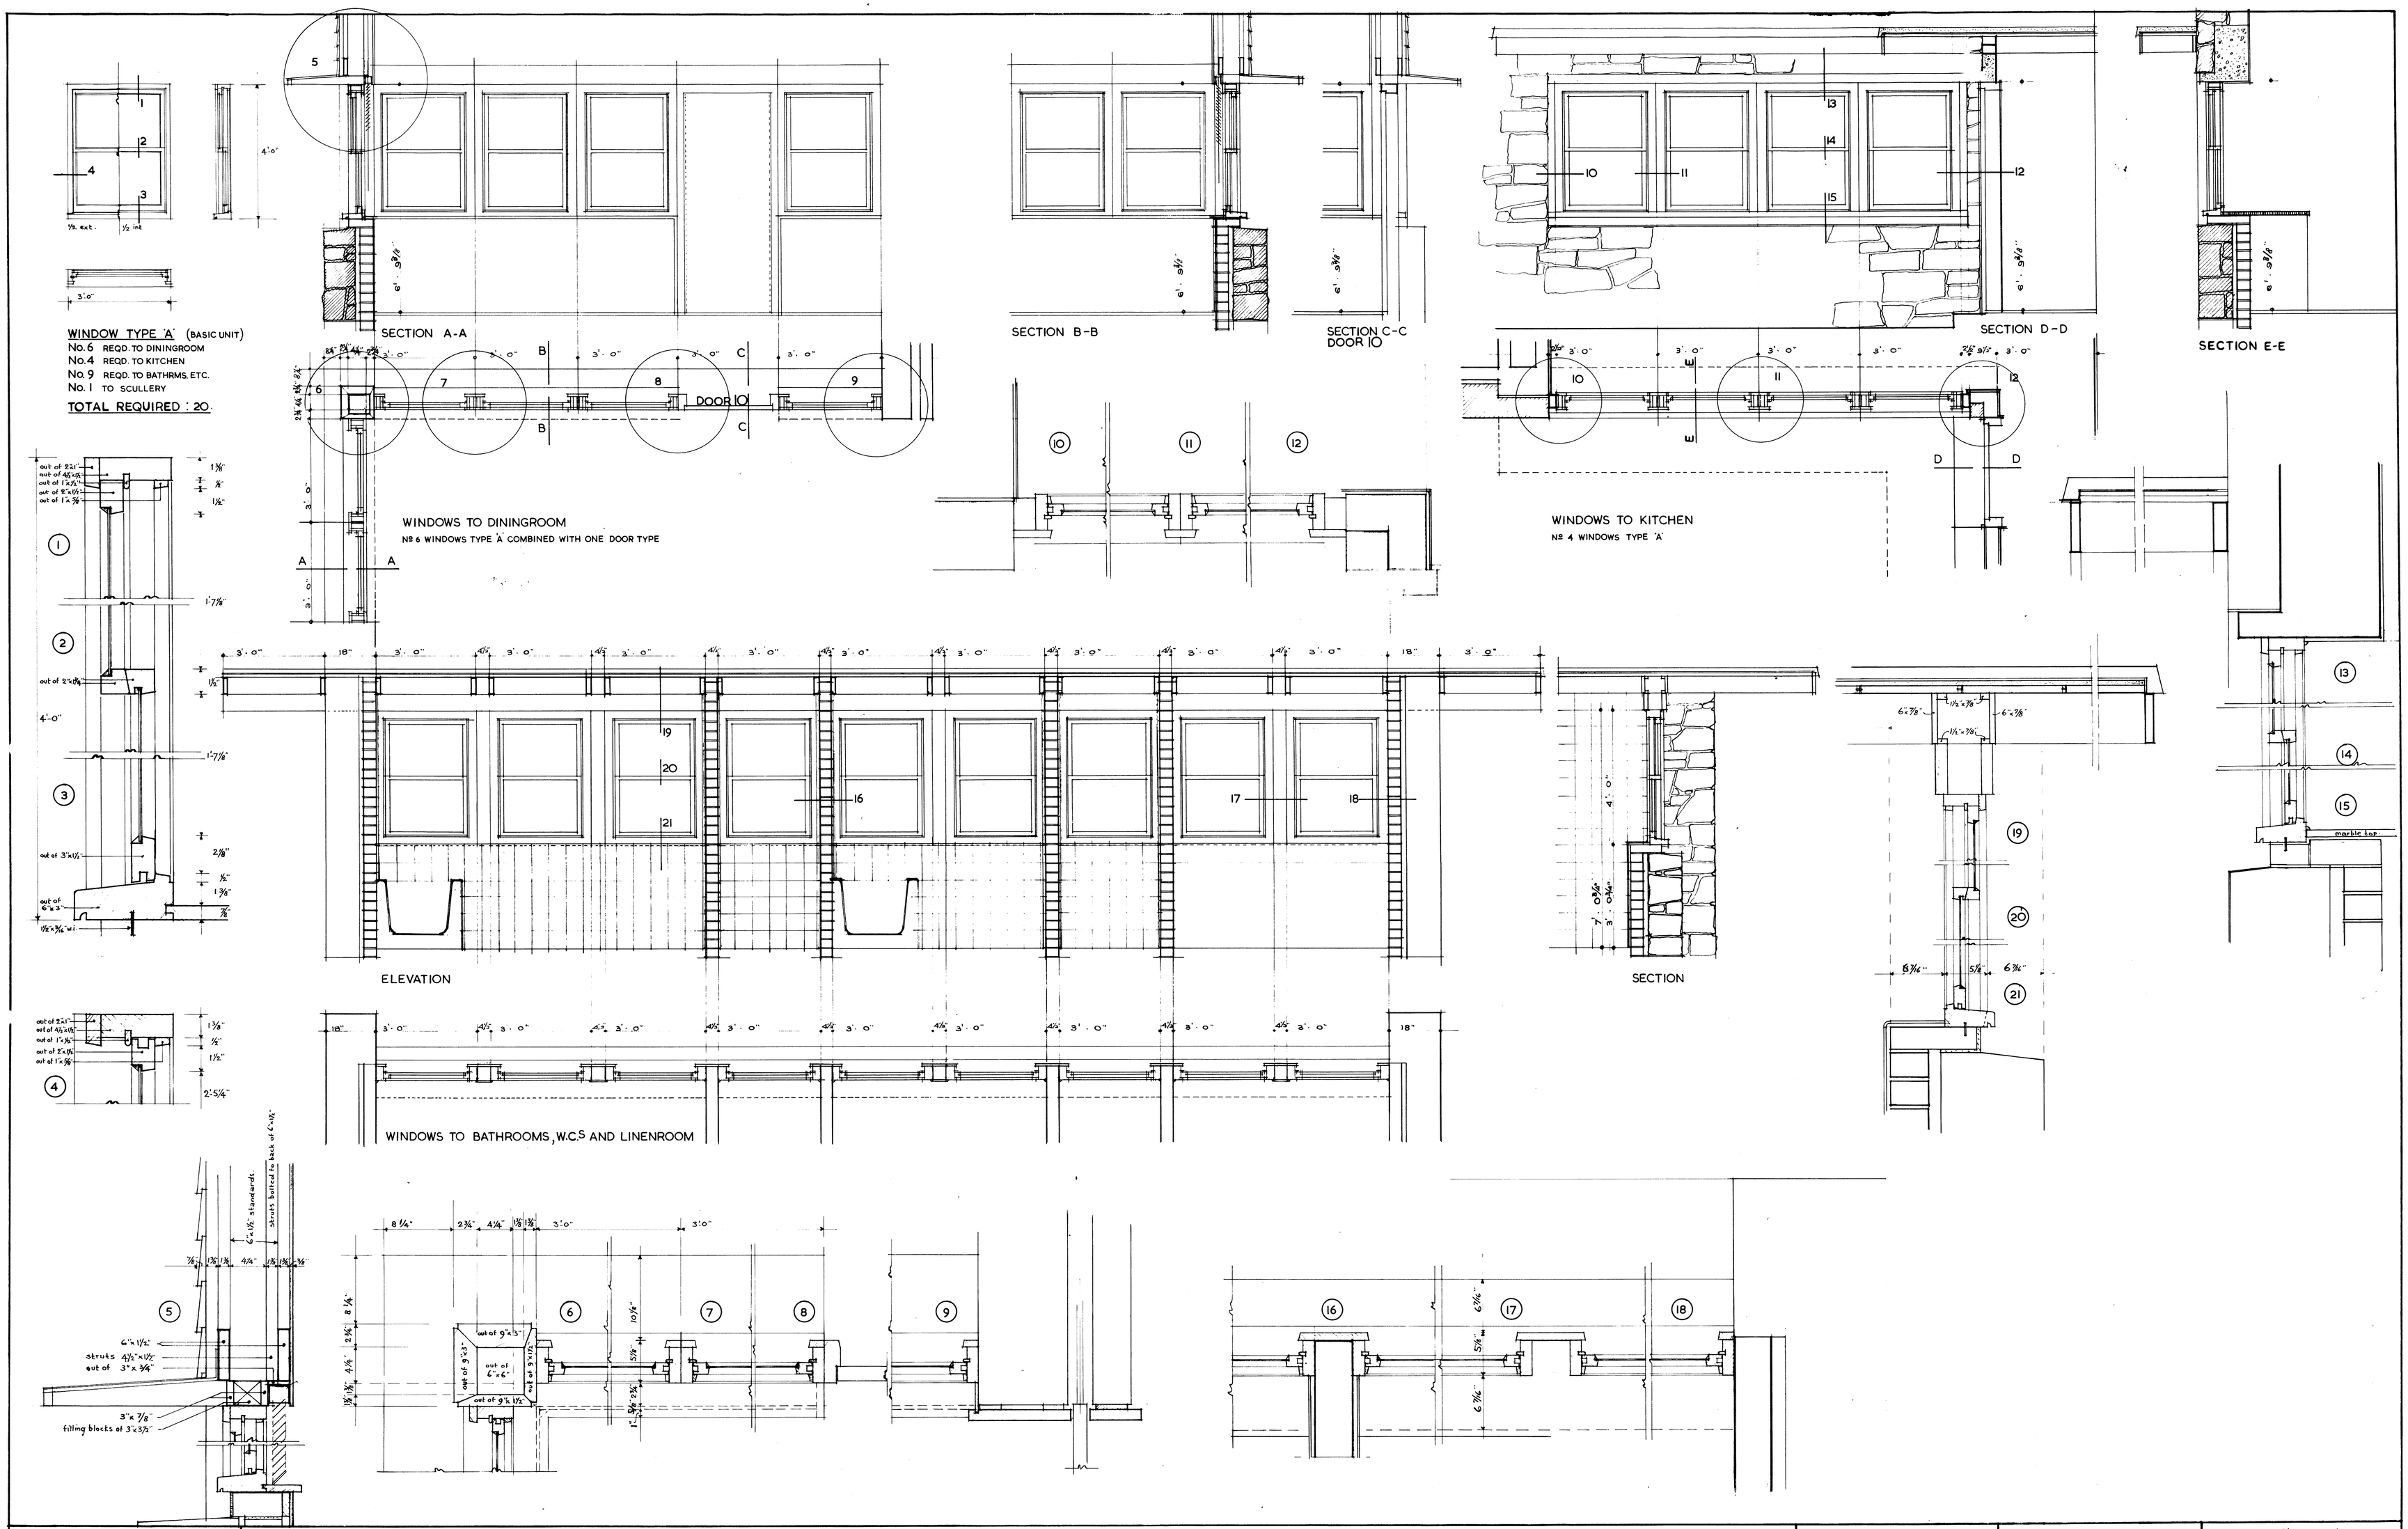

NORMAN EATON A.R.I.B.A. M.I.A.
CHARTERED ARCHITECT.
VELRA HOUSE PRETORIA.

NEW COUNTRY HOUSE TO BE BUILT ON PORTION 36 OF THE FARM HARTEBEESTPOORT 304 NEAR PRETORIA FOR MR. NORMAN GREENWOOD

REVISIONS

WINDOWS AND DETAILS & DOOR TYPE 10

SCALE: ½"=1'0" & 1/8 & 1/4 F.S.
DATE : APRIL 1950.
DRWG : P. 207/12.